

-SHOWN ON 1"=40' SCALE PLANS

PLANT

## BOUND COVER

ST BOL GRA 16

OTHER GRASSES.

AGR PAL IG L

ARC PAG 1-56

SHRUBS:

COASTAL EDGE:


## ATR LEN 5G YL

**RIPARIAN AREAS:** -To be confirmed by project biologist


ANE CAL 56 M

---

Downloaded from ascelibrary.org by New York University on 06/01/15. Copyright ASCE, for all rights reserved.

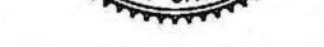



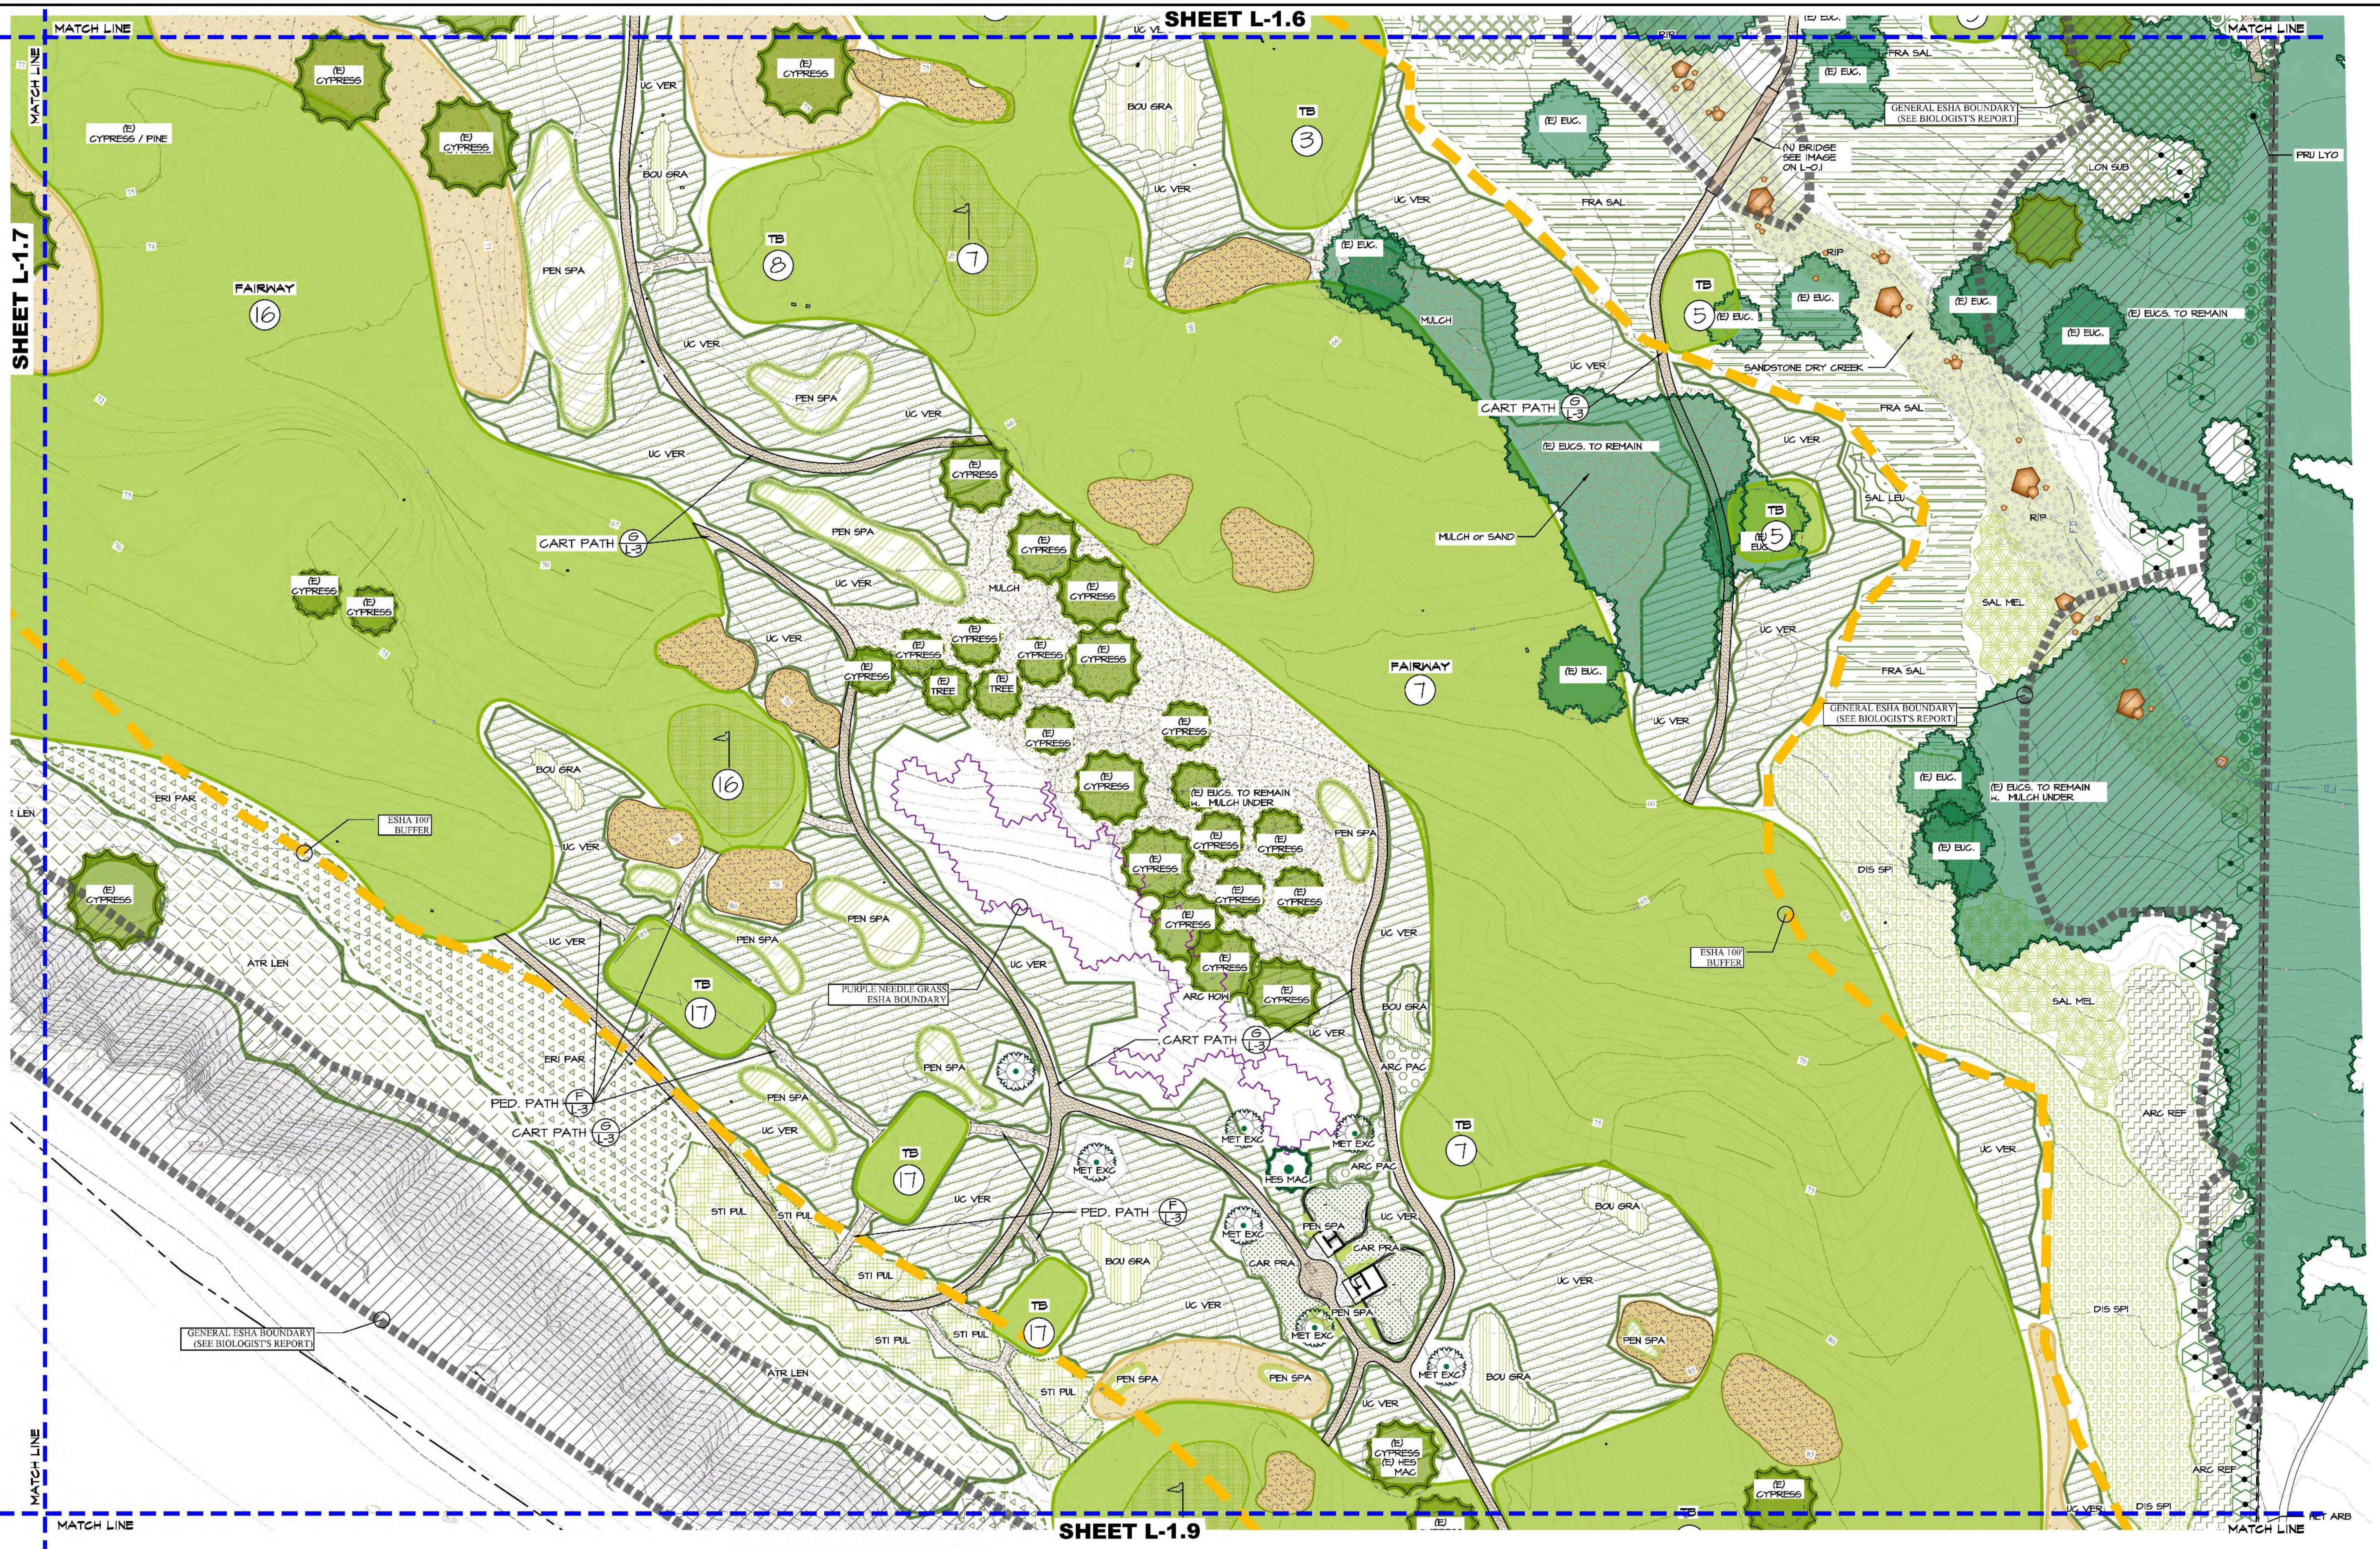

PROPOSED NEU HESPEROCYPARIS MACROCARPA TREES ON SHEET L-1.6

PROPOSED NEU METROSIDEROS EXCELSA TREES ON SHEET L-1.6

**ESHA BOUNDARY LEGEND**  
-SHOWN ON 1"=40' SCALE PLANS-

- ESHA 100' BUFFER
- RAPARIAN ESHA BOUNDARY
- PURPLE NEEDLE GRASS ESHA BOUNDARY
- GENERAL ESHA BOUNDARY (SEE BIOLOGIST'S REPORT)
- SEE SHEET L-1.9 FOR RESTORATIVE PLANTING IN THESE AREAS

PRELIMINARY LANDSCAPE LAYOUT PLAN



PROGRESS PRINT  
NOT FOR CONSTRUCTION

REVISIONS

BY

DATE

DESCRIPTION

|   |    |      |                        |
|---|----|------|------------------------|
| 1 | NT | 7-25 | Initial Design         |
| 2 | NT | 8-25 | Final Design           |
| 3 | NT | 9-25 | Construction Documents |

EARTHFORM

DESIGN

LANDSCAPE ARCHITECTURE • LAND PLANNING • URBAN DESIGN

TEL: (805) 983-2008 • FAX: (805) 983-8335

PRELIMINARY LANDSCAPE LAYOUT PLAN

SANDPIPER GOLF CLUB  
7925 HOLLISTER AVE.  
SANTA BARBARA, CA. 93117

Date

05/15/25

Scale

1" = 40'-0"

Drawn

XX

Job

SANDPIPER

Print Date

Sheet

1-1.8

Of

Sheets

The landscape architect and his consultants do not warrant or guarantee the accuracy and completeness of the work product herein beyond a reasonable diligence. If any mistakes, omissions, or discrepancies are found to exist within the work product, the landscape architect shall be promptly notified so that he may have the opportunity to take whatever steps necessary to resolve them. Failure to promptly notify the landscape architect of such conditions shall constitute the landscape architect's acceptance of the work product and shall constitute the landscape architect's work product or recommendations shall become the responsibility not of the landscape architect but of the parties responsible for such action. This plan and design are the exclusive property of Earthform Design and cannot be used or reproduced without the landscape architect's written consent.



# PRELIMINARY LANDSCAPE LAYOUT PLAN

|         |    |    |                                |                    |         |
|---------|----|----|--------------------------------|--------------------|---------|
| ATR LEN | 56 | VL | ATRIplex LENTIFORMIS 'BREWERI' | QUAILBUSH          | 6' o.g. |
| ERI PAR |    | VL | ERIOGONUM PARVIFOLIUM          | CLIFF BUCKWHEAT    |         |
| ESC CAL | 56 | VL | ESCHSCHOLZIA CALIFORNICA       | CALIFORNIA POPPY   |         |
| RHU INT | 56 | VL | RHUS INTERGRIFOLIA             | LEMONADE BERRY     | 5' o.g. |
| SAL MEL | 56 | VL | SALVIA MULLIFERA               | BLACK SAGE         | 6' o.g. |
| STI PUL | 56 | VL | STIPA PULCHRA                  | PURPLE NEEDLEGRASS |         |

ESH A 100' BUFFER

RAPARIAN ESHA BOUNDARY

PURPLE NEEDLE GRASS ESHA BOUNDARY

GENERAL ESHA BOUNDARY  
(SEE BIOLOGISTS' REPORT)

SEE SHEET L-03 FOR  
RESTORATIVE PLANTING  
IN THESE AREAS

 EXISTING CYPRESS  
 EXISTING EUCALYPTUS TO REMAIN  
 TEE BOXES  
 CART PATHS  


 MULCH  
 SAND TRAP  
 SAND ROUGH AREA  
 SANDSTONE BOULDERS

2 PROPOSED NEW METROSIDEROS EXCELSA TREES ON SHEET L-1.1

The landscape architect and his consultants do not warrant or guarantee the accuracy and completeness of the work product herein beyond a reasonable diligence. If any mistakes, omissions, or discrepancies are found to exist within the work product, the landscape architect shall be promptly notified so that he may have the opportunity to take whatever steps necessary to resolve them. Failure to promptly notify the landscape architect of such conditions shall absolve the landscape architect from any responsibility for the consequences of such discrepancies. Actions without the knowledge and consent of the landscape architect or in contradiction to the landscape architects work product or recommendations shall become the responsibility not of the landscape architect but of the parties responsible taken such action. This plan and design are the exclusive property of Bartform Design and cannot be used or reproduced without the landscape architects written consent.

PROGRESS PRINT  
NOT FOR CONSTRUCTION





[illegible]



BELSGARD AQUALINA PAVERS:

 ——— MAIN DRIVE -SET IN LINEAR PATTERN, MIX IN MAIN DRIVE

 ——— TURN AROUND AND DROP OFF AREAS  
-SET IN HERRINGBONE w. THINNER PIECES ONLY

-SHOWN ON 1"=40' SCALE PLANS

ESHA 100' BUFFER

RAPARAN ESHA BOUNDARY

PURPLE NEEDLE GRASS ESHA BOUNDARY

GENERAL ESHA BOUNDARY  
(SEE BIOLOGISTS' REPORT)

SEE SHEET L-0.3 FOR  
RESTORATIVE PLANTING  
IN THESE AREAS



## SITE MAP

SCALE: 1" = 400'-0"




SANDPIPER GOLF CLUB -HOLLISTER AVE WEST PARKING LOT PRELIMINARY PLANTING PLAN





SCALE: 1" = 20'-0"

NOTES:  
PLANT QUANTITIES FOR  
CONVENIENCE OF CONTRACTOR.  
PLAN SHALL PREVAIL.

# SANDPIPER GC CLUBHOUSE AND PARKING LOT PLANT LIST
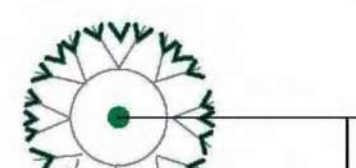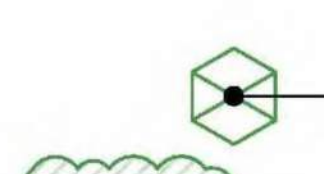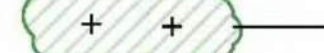
|                                                                                     | Symb. | Qty. | Code    | Size    | PLANT FACTORS | Botanical Name            | Common Name                | Notes                        |
|-------------------------------------------------------------------------------------|-------|------|---------|---------|---------------|---------------------------|----------------------------|------------------------------|
| <u>TREES:</u>                                                                       |       |      |         |         |               |                           |                            |                              |
| <u>LARGE:</u>                                                                       |       |      |         |         |               |                           |                            |                              |
|  | 44    |      | HES MAC | 48"-60" | M             | HESPEROCYPARIS MACROCARPA | MONTEREY CYPRESS           | -DRIP                        |
|                                                                                     |       |      | QUE AGS | 48"-72" | L             | QUERCUS AGRIFOLIA         | COAST LIVE OAK             | -dibl<br>-12" for mitigation |
|                                                                                     |       |      | QUE TOM | 48"-60" | L             | QUERCUS TOMENTELLA        | ISLAND OAK                 | -DRIP                        |
|                                                                                     |       |      | QUE VIR | 48"-60" | L             | QUERCUS VIRGINIANA        | SOUTHERN LIVE OAK          | -DRIP                        |
| <u>MEDIUM:</u>                                                                      |       |      |         |         |               |                           |                            |                              |
|  | 33    |      | ACA STE | 36"-48" | L             | ACACIA STENOPHYLLA        | SHEDSTRING ACACIA          | -DRIP                        |
|                                                                                     |       |      | CUP AN  | 36"-48" | M             | CUPANIOPSIS ANACARDIODES  | CARROTHOOD                 | -DRIP                        |
|                                                                                     |       |      | MET EXG | 36"-48" | M             | METROSIDEROS EXCELSA      | NEW ZEALAND CHRISTMAS TREE | -DRIP                        |
| <u>SCREEN SHRUBS:</u>                                                               |       |      |         |         |               |                           |                            |                              |
|  | 11    |      | HET ARB | 5-15g   | VL            | HETEROMELES ARBUTIFOLIA   | TOYON                      | -DRIP                        |
|                                                                                     |       |      | ILE AGU | 5-15g   | M             | ILEX AQUIFOLIUM           | ENGLISH HOLLY              |                              |
|  | 161   |      | LAU NOB | 15-24"  | L             | LAURUS NOBILIS 'SARATOGA' | SWEET BAY LAUREL           | @5'o.c. - screen hedge-DRIP  |

| ---                                       | LON SUB  | 5g       | VL | LONGERA SUBSCICATA                                 |  | CHAPARRAL HONEYSUCKLE          |                                   |
|-------------------------------------------|----------|----------|----|----------------------------------------------------|--|--------------------------------|-----------------------------------|
| ---                                       | LYC CAL  | 3g       | VL | LYGIUM CALIFORNICUM                                |  | BOX THORN                      | -border Plant/ East boundary, blt |
| ---                                       | MET EXG  | 5E TREES |    | METROSIDEROS EXCELSA                               |  | NEW ZEALAND CHRISTMAS TREE     |                                   |
| ---                                       | MYO LAE  | 5-15g    | L  | MYOPORUM LAETUM 'CLEAN n GREEN'                    |  | THRIP RESISTANT COAST MYOPORUM |                                   |
| ---                                       | PRU LYON | 5-15g    | L  | PRUNUS LYONII                                      |  | CATALINA CHERRY                |                                   |
| 47                                        | PYR VEN  | 5g       | L  | PYROSTEGIA VENUSTA                                 |  | FLAME VINE                     | -on fence -DRIP                   |
| ---                                       | RHA GRO  | -        | VL | RHAMNUS CROCCA                                     |  | RED BERRY BUCKTHORN            | -border Plant/ East bound         |
| <b><u>SHRUBS &amp; GROUND COVERS:</u></b> |          |          |    |                                                    |  |                                |                                   |
| 51                                        | ACA COS  | 5g       | VL | ACACIA COGNATA 'COUSIN IT'                         |  | LITTLE RIVER WATTLE            | -DRIP                             |
| ---                                       | ACA RED  | 1-5g     | VL | ACACIA REDOLENS 'LOW BOY'                          |  | PROSTRATE ACACIA               |                                   |
| ---                                       | ARC VAR  | 1-5g     | L  | ARCTOSTAPHYLOS VARIETIES                           |  | PACIFIC MIST, BERALD CARPET    | -DRIP                             |
| ---                                       | ARC INS  | 3g       | VL | ARCTOSTAPHYLOS INSULARIS 'CANYON SPARKLES'         |  | ISLAND MANZANITA               | -DRIP                             |
| 114                                       | ARC HOW  | 5g       | L  | ARCTOSTAPHYLOS 'HOWARD McMINN'                     |  | MANZANITA VAR.                 | -DRIP                             |
| ---                                       | BAC PIL  | 1-5g     | L  | BAGHARIS PILLARIS 'PIGEON POINT'-'MIN PEAKS'       |  | DWARF CYOTTE BRUSH             | -DRIP                             |
| 2,141                                     | CAR TUT  | 5g       | L  | CARISSA 'TUTTLE' & 'GREEN CARPET'                  |  | DWARF NATAL PLUM               | -DRIP                             |
| ---                                       | CIS VAR  | 5g       | L  | CISTUS VARIETIES                                   |  | ROCKROSE                       | -DRIP                             |
| ---                                       | COR VAR  | 5g       | L  | CORREA VARIETIES                                   |  |                                |                                   |
| ---                                       | MYO PAR  | 1g       | L  | MYOPORUM PARVIFLUA 'PINK GREEN' & 'PINK PROSTRATE' |  | MYOPORUM                       |                                   |
| ---                                       | RHA CAL  | 5g       | VL | RHAMNUS CALIFORNICA 'EVE CASE'                     |  | COFFEEBERRY'                   |                                   |
| ---                                       | RHA UMB  | 5-15g    | L  | RHAPHIOLEPIS UMBELLATA 'MINOR'                     |  | INDIAN HANTHORN                |                                   |
| ---                                       | RHU INT  | 5g       | VL | RHUS INTEGREFOLIA                                  |  | LEMONADE BERRY                 |                                   |
| ---                                       | ROS HUN  | 5g       | VL | ROSMARINUS 'HUNTINGTON CARPET'                     |  | ROSEMARY                       |                                   |
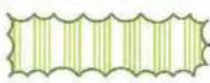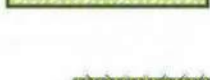
| Plant                                                                                 | Height | Light   | Water      | Soil | Plant                              | Height | Light | Water | Soil | Plant                      | Height | Light | Water | Soil          |
|---------------------------------------------------------------------------------------|--------|---------|------------|------|------------------------------------|--------|-------|-------|------|----------------------------|--------|-------|-------|---------------|
|  | 184    | ROS PRO | 5g         | L    | ROSMARINUS OFFICINALIS             |        |       |       |      | PROSTRATE ROSEMARY         |        |       |       | -DRIP         |
| <b><u>GRASSES- LOW GROWING:</u></b>                                                   |        |         |            |      |                                    |        |       |       |      |                            |        |       |       |               |
|  | 11206  | AGR PAL | sod - lg   | L    | AGROSTIS PALLENS                   |        |       |       |      | SEASHORE BENT GRASS        |        |       |       | -DRIP / SPRAY |
|  |        | LEY TRI | lg         | L    | LEYMUS TRITIGOIDES LASUNITA'       |        |       |       |      | CREeping WILD RYE          |        |       |       | -DRIP / SPRAY |
|  | 761    | BOU GRA | lg         | L    | BOUQUETUA GRACILIS BLONDE AMBITION |        |       |       |      | BLONDE AMBITION BLUE GRAMA |        |       |       | -SPRAY        |
|  |        | BOU GRA | lg         | L    | BOUQUETUA GRACILIS                 |        |       |       |      | BLUE GRAMA GRASS           |        |       |       | -SPRAY        |
|  |        | CAR DIV | flats - lg | L    | CAREX DIVULSA                      |        |       |       |      | EUROPEAN GRAY SEDGE        |        |       |       |               |
|  | 5043   | CAR PAN | lg         | M    | CAREX PANSA                        |        |       |       |      | SAND DUNE SEDGE            |        |       |       | -DRIP / SPRAY |
|  | 1641   | CAR FRA | plugs - lg | M    | CAREX PRAEGRACILIS                 |        |       |       |      | CALIFORNIA FIELD SEDGE     |        |       |       | -DRIP / SPRAY |
|  |        | SES SPP | lg         | M    | SESLERIA SPECIES                   |        |       |       |      | GREENIEE HYBRID            |        |       |       | -DRIP / SPRAY |
|  | 39619  | UC VER  | plugs - lg | L    | UC VERDE                           |        |       |       |      | BUFFALOGRASS               |        |       |       | -SPRAY        |
| <b><u>GRASSES- TALLER GROWING:</u></b>                                                |        |         |            |      |                                    |        |       |       |      |                            |        |       |       |               |
|  | 131    | LOM PLA | lg         | L    | LOMANDRA PLATINUM BEAUTY           |        |       |       |      | PLATINUM BEAUTY LOMANDRA   |        |       |       | -DRIP         |
|  |        | MIS MOR | 3g         | M    | MISCANTHUS SINENSIS MORNING LIGHT  |        |       |       |      | EULALIA GRASS              |        |       |       | -DRIP         |
|  | 32     | MUH CAP | 5g         | L    | MULLENBERGIA CAPILLARIS            |        |       |       |      | HAIRY A&N MUHLY            |        |       |       | -DRIP         |
|  | 24     | MUH DUB | lg         | L    | MULLENBERGIA DUBIA                 |        |       |       |      | PINE MUHLY                 |        |       |       | -DRIP         |
|  |        | PEN FAI | lg         | M    | PENNISETUM FAIRY TAILS'            |        |       |       |      | EVERGREEN FOUNTAIN GRASS   |        |       |       |               |
|  | 200    | PEN SFA | lg         | M    | PENNISETUM SPATHULATUM             |        |       |       |      | SLENDER VELDT GRASS        |        |       |       | -SPRAY        |

**PROGRESS PRINT  
NOT FOR CONSTRUCTION**



The landscape architect and his consultants do not warrant or guarantee the accuracy and completeness of the work product herein beyond a reasonable diligence. If any mistakes, omissions, or discrepancies are found to exist within the work product, the landscape architect shall be promptly notified so that he may have the opportunity to take whatever steps necessary to resolve them. Failure to promptly notify the landscape architect of such conditions shall negate the landscape architect from any responsibility for the consequences of such discrepancies. Actions without the knowledge and consent of the landscape architect or in contradiction to the landscape architects work product or recommendations shall become the responsibility not of the landscape architect but of the parties responsible taken, such action. This plan and design are the exclusive property of Earthform Design and cannot be used or reproduced without the landscape architects written consent.










SITE MAP

SCALE: 1" = 400'-0"


ESHA BOUNDARY LEGEND

SHOWN ON 1"=400' SCALE PLANS

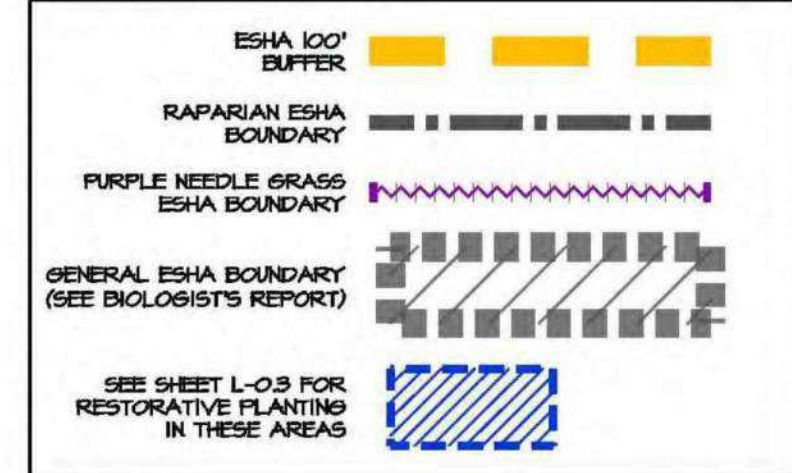

BUTTERFLY HABITAT @ BARNSDALL BOUNDARY

| Symb.         | Qty. | Code    | Size | MISC. | Botanical Name              | Common Name              | Notes |
|---------------|------|---------|------|-------|-----------------------------|--------------------------|-------|
| PLANT FACTORS |      |         |      |       |                             |                          |       |
|               | 543  | ACH MOO | -    | L     | ACHILLEA MOONSHINE          | YARROW                   | -DRIP |
|               |      | EPI CAN | -    | VL    | EPILOBIUM CANUM             | CALIFORNIA FUCHSIA       | -DRIP |
|               |      | ERI GLA | -    | L     | ERIGERON GLAUCUS            | BEACH ASTER              | -DRIP |
|               |      | ERI UMB | -    | L     | ERIOSOMUM UMBELLATUM        | SULPHUR-FLOWER BUCKHEAT  | -DRIP |
|               |      | ERI STA | -    | L     | ERIOPHILLUM STAECHADIFOLIUM | SEASIDE WOOLLY SUNFLOWER | -DRIP |
|               |      | ERI CAM | -    | VL    | GRINDELIA CAMPORUM          | GREAT VALLEY SUN PLANT   | -DRIP |
|               |      | MON ODO | -    | L     | MONARDELLA ODORATISSIMA     | MOUNTAIN MONARDELLA      | -DRIP |
|               |      | MUH RIG | -    | L     | MUHLENBERGIA RIGENS         | DEERGRASS                | -DRIP |
|               |      | PEN HET | -    | L     | PENSTEMON HETEROPHYLLUS     | FOOTHILL PENSTEMON       | -DRIP |
|               |      | SAL LBU | -    | VL    | SALVIA LEUCOPHYLLA          | PURPLE SAGE              | -DRIP |
|               |      | SOL VEL | -    | L     | SOLIDAGO VELUTINA           | CALIFORNIA GOLDENROD     | -DRIP |
|               |      | VER LAS | -    | L     | VERBENA LASIOSTACHYS        | WESTERN YERVINA VERBENA  | -DRIP |

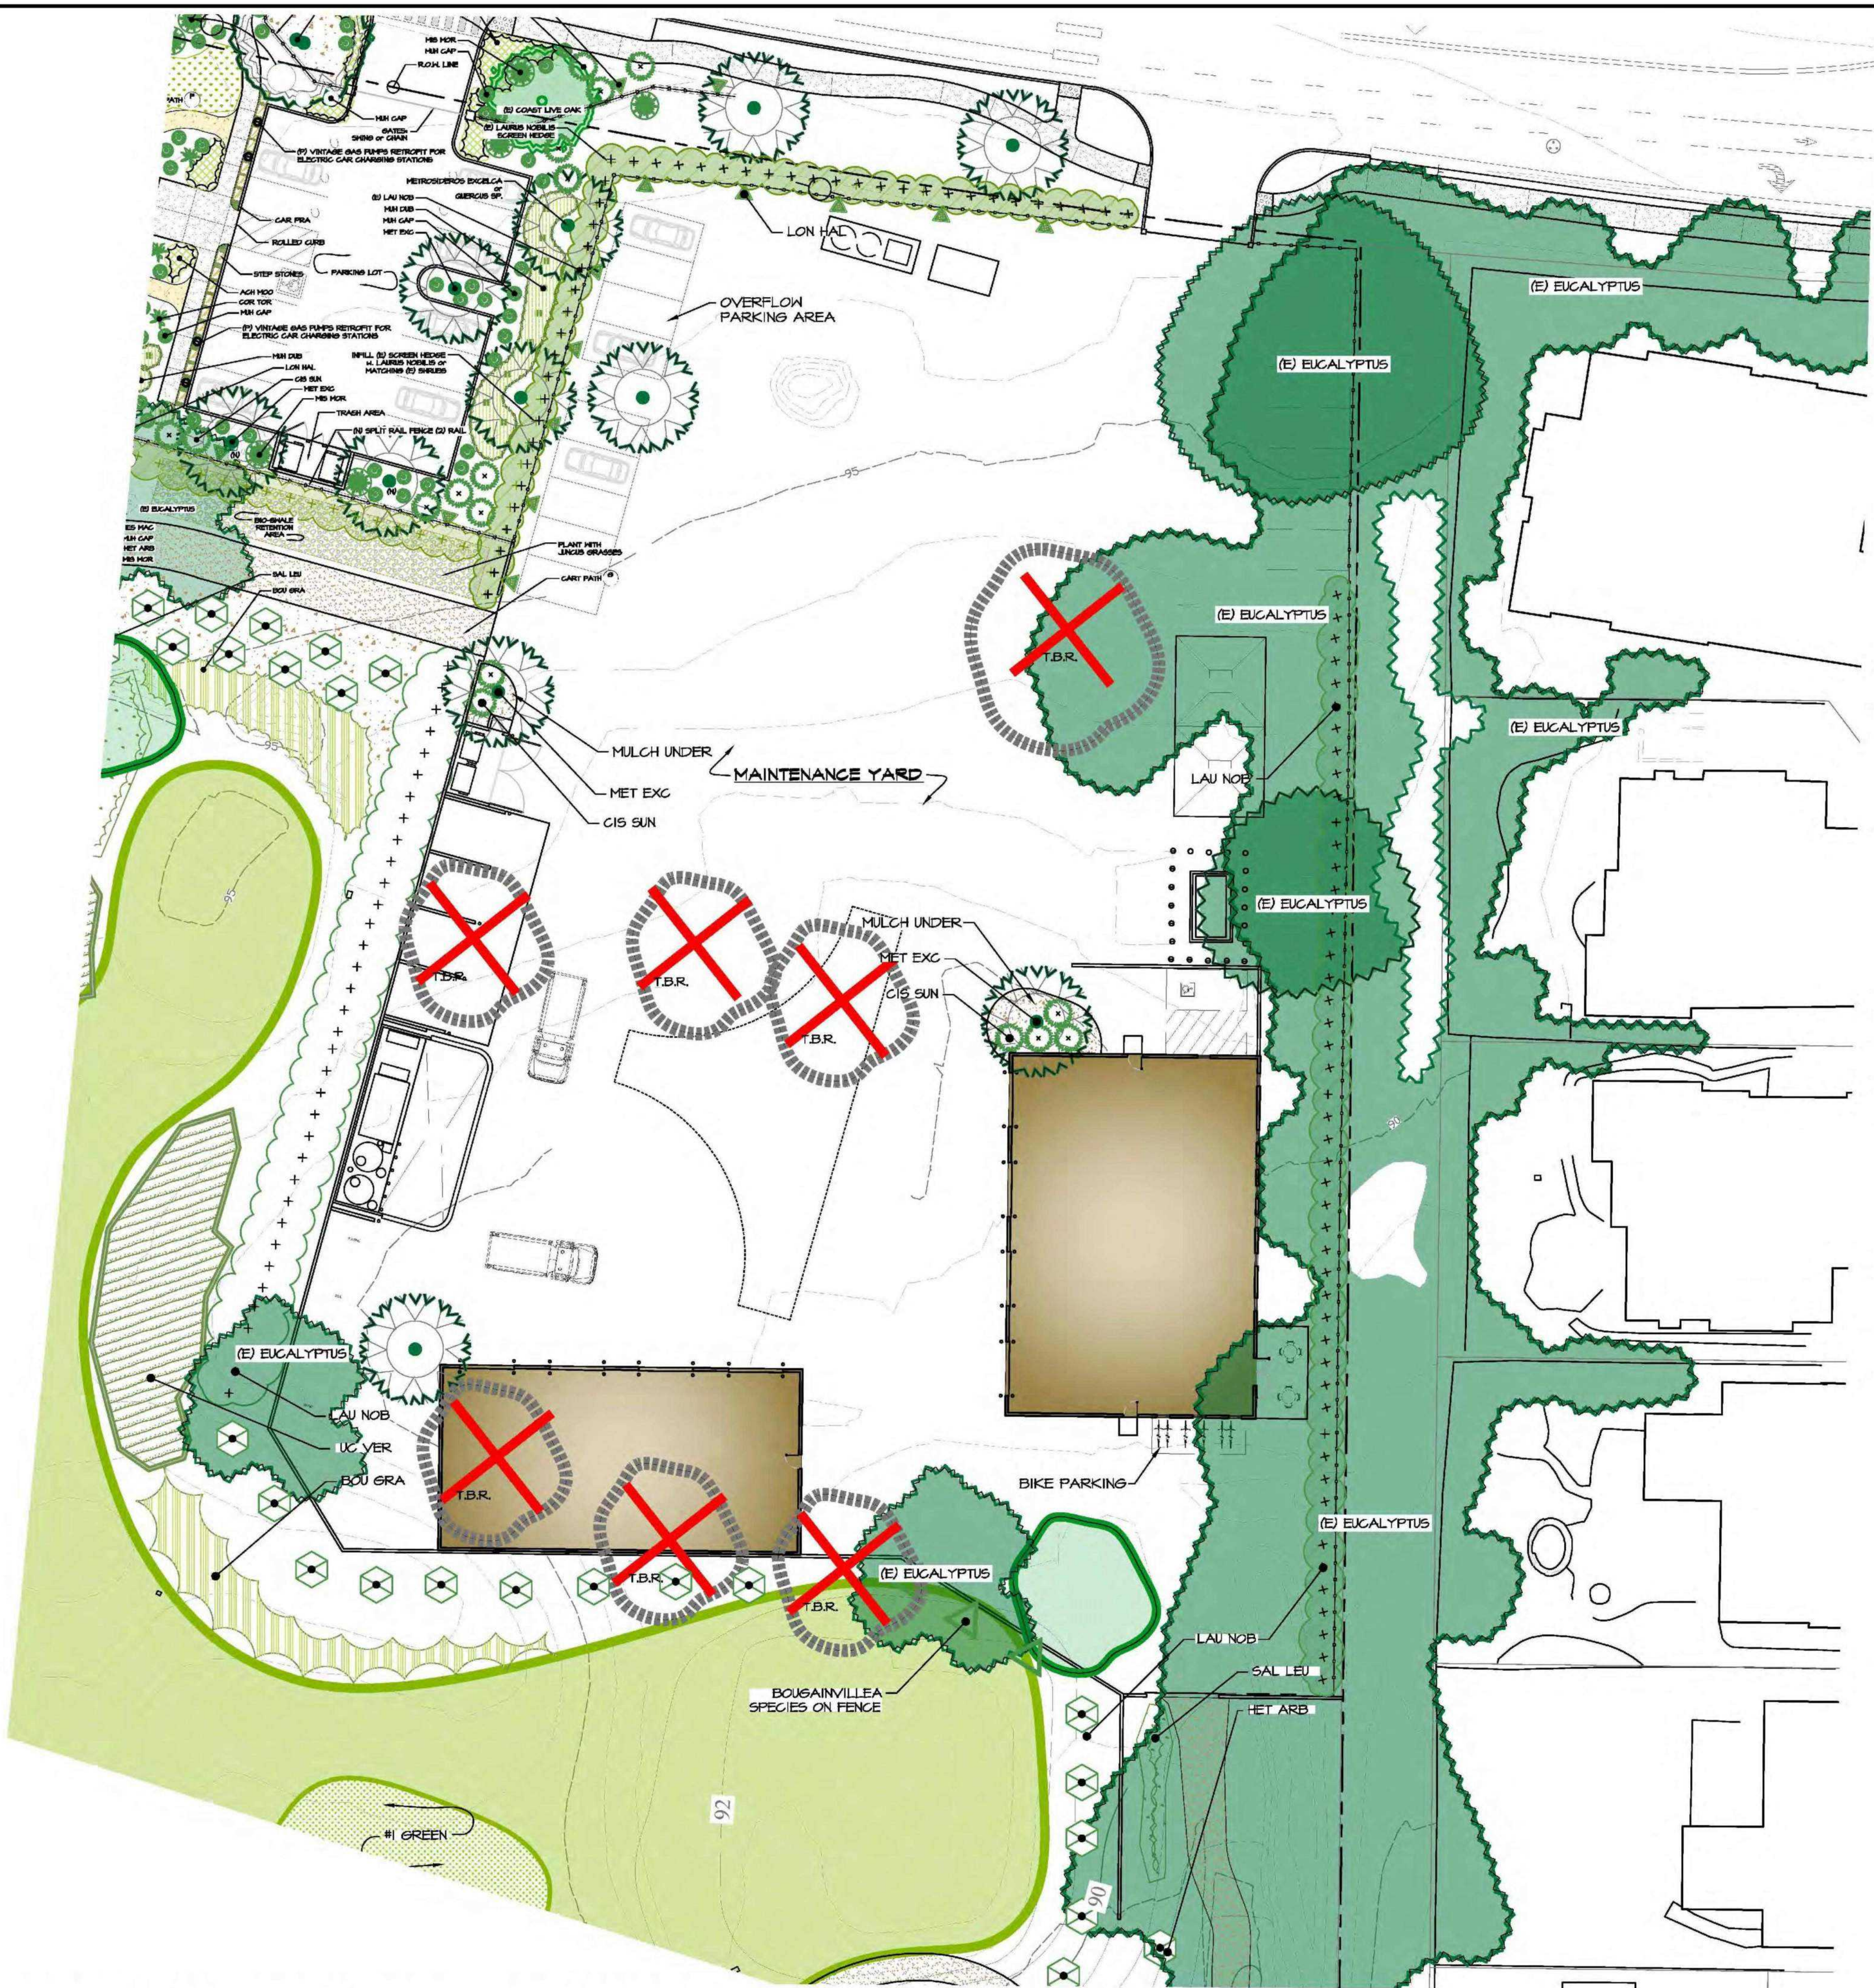

SANDPIPER GOLF CLUB -MAINTENANCE YARD PRELIMINARY PLANTING PLAN



SCALE: 1" = 20'-0"

MAINTENANCE YARD PLANT LIST

| Symb.          | Qty. | Code    | Size     | MISC. | Botanical Name            | Common Name                                   | Notes |
|----------------|------|---------|----------|-------|---------------------------|-----------------------------------------------|-------|
| PLANT FACTORS  |      |         |          |       |                           |                                               |       |
| TREES:         |      |         |          |       |                           |                                               |       |
|                |      | HES MAC | 48"-60"+ | M     | HEPEROCYPARIS MACROCARPA  | MONTEREY CYPRESS                              | -DRIP |
|                | 6    | MET EXG | 36"-48"  | L     | METROSIDEROS EXCELSA      | NEW ZEALAND CHRISTMAS TREE                    | -DRIP |
|                |      | ACA STE | 36"-48"  | L     | ACACIA STENOPHYLLA        | SHOESTRING ACACIA                             | -DRIP |
| SCREEN SHRUBS: |      |         |          |       |                           |                                               |       |
|                | 11   | HET ARB | 5g       | VL    | HETEROMELES ARBUTIFOLIA   | TOYON                                         | -DRIP |
|                |      | ILE AQU | 5g       | M     | ILEX AQUIFOLIUM           | ENGLISH HOLLY                                 | -DRIP |
|                | 172  | LAU NOB | 15g      | L     | LAURUS NOBILIS 'SARATOGA' | SWEET BAY LAUREL # 5' o.c. -screen hedge-DRIP | -DRIP |

|                         |    |         |    |    |                                              |                              |                 |
|-------------------------|----|---------|----|----|----------------------------------------------|------------------------------|-----------------|
|                         | 10 | LON SUB | 5g | L  | LONICERA SUBSPICATA                          | CHAPARRAL HONEYSUCKLE        | -on fence -DRIP |
|                         |    | PYR VEN | 5g | L  | PYROSTEGIA VENUSTA                           | FLAME VINE                   | -on fence -DRIP |
|                         |    | RHA CRO | 1g | VL | RHAMNUS CROCEA                               | REDBERRY BUCKTHORN           | -DRIP           |
| SHRUBS & GROUND COVERS: |    |         |    |    |                                              |                              |                 |
|                         |    | ACA COS | 5g | L  | ACACIA COGNATA 'COUSIN IT'                   | LITTLE RIVER WATTLE          | -DRIP           |
|                         |    | ACH MOO | 1g | L  | ACHILLEA MOONSHINE                           | YARROW                       | -DRIP           |
|                         |    | ACA RED |    | VL | ACACIA REDOLENS 'LOW BOY'                    | PROSTRATE ACACIA             | -DRIP           |
|                         |    | ARC VAR | 1g | L  | ARCTOSTAPHYLOS VARIETIES                     | PACIFIC MIST, EMERALD CARPET | -DRIP           |
|                         |    | ARC INS |    | VL | ARCTOSTAPHYLOS INSULARIS 'CANYON SPARKLES'   | ISLAND MANZANITA             | -DRIP           |
|                         |    | ARC HOW | 5g | L  | ARCTOSTAPHYLOS 'HOWARD McMINN'               | MANZANITA VAR.               | -DRIP           |
|                         |    | BAC PIL | 5g | L  | BACCHARIS PILLARIS 'PIERCE POINT-TWIN PEAKS' | DWARF COYOTE BRUSH           | -DRIP           |
|                         |    | CAR TUT | 5g | L  | CARISSA 'TUTTLE' # 'GREEN CARPET'            | DWARF NATAL PLUM             | -DRIP           |
|                         | 7  | CIS VAR | 5g | L  | CISTUS VARIETIES                             | ROCKROSE                     | -DRIP           |
|                         |    | COR TOR | 5g | L  | CORDYLITE AUSTRALIS 'TORBEY DAZZLER'         | TORBEY DAZZLER GRASS PALM    | -DRIP           |



|                          |  |         |    |   |                                      |                            |               |
|--------------------------|--|---------|----|---|--------------------------------------|----------------------------|---------------|
| GRASSES- LOW GROWING:    |  |         |    |   |                                      |                            |               |
|                          |  | BOU GRA | 1g | L | BOUTELOUA GRACILIS 'BLONDE AMBITION' | BLONDE AMBITION BLUE GRAMA | -SPRAY        |
|                          |  | BOU GRA | 1g | L | BOUTELOUA GRACILIS                   | BLUE GRAMA GRASS           | -SPRAY        |
|                          |  | CAR DIV | 1g | L | CAREX DIVULSA                        | EUROPEAN GRAY SEDGE        | -DRIP / SPRAY |
|                          |  | CAR PAN | 1g | M | CAREX PANSA                          | SAND DUNE SEDGE            | -DRIP / SPRAY |
|                          |  | CAR FRA | 1g | M | CAREX PRAEGRACILIS                   | CALIFORNIA FIELD SEDGE     | -DRIP / SPRAY |
|                          |  | SES SPP | 1g | M | SESLERIA SPECIES                     | GREENIE HYBRID             | -DRIP / SPRAY |
|                          |  | UC VER  | 1g | L | UC VERDE                             | BUFFALOGRASS               | -SPRAY        |
| GRASSES- TALLER GROWING: |  |         |    |   |                                      |                            |               |
|                          |  | LOM PLA | 1g | L | LOMANDRA 'PLATINUM BEAUTY'           | PLATINUM BEAUTY LOMANDRA   | -DRIP         |
|                          |  | MIS MOR | 5g | M | MISCANTHUS SINENSIS 'MORNING LIGHT'  | EULALIA GRASS              | -DRIP         |
|                          |  | MUH CAP | 1g | L | MUHLENBERGIA CAPILLARIS              | HAIRY AWN MUHLY            | -DRIP         |
|                          |  | MUH DUB | 1g | L | MUHLENBERGIA DUBIA                   | PINE MUHLY                 | -DRIP         |
|                          |  | PEN FAI | 1g | M | PENNISETUM 'FAIRY TAILS'             | EVERGREEN FOUNTAIN GRASS   | -DRIP         |
|                          |  | PEN SPA | 1g | L | PENNISETUM SPATHIOLATUM              | SLENDER VELDT GRASS        | -SPRAY        |

The landscape architect and his consultants do not warrant or guarantee the accuracy and completeness of the work product herein beyond a reasonable diligence. If any mistakes, omissions, or discrepancies are found to exist within the work product, the landscape architect shall be promptly notified so that he may have the opportunity to take whatever steps necessary to resolve them. Failure to promptly notify the landscape architect of such conditions shall absolve the landscape architect from any responsibility for the consequences of such discrepancies. Actions without the knowledge and consent of the landscape architect or in contradiction to the landscape architect's work product or recommendations shall become the responsibility of the client. This plan and design are the exclusive property of Earthform Design and cannot be used or reproduced without the landscape architect's written consent.

| REVISIONS                      | BY   |
|--------------------------------|------|
| Revised per sheet 1 plan for   | N.T. |
| Revised per sheet 2 plan for   | N.T. |
| Revised per sheet 3 plan for   | N.T. |
| Revised per sheet 4 plan for   | N.T. |
| Revised per sheet 5 plan for   | N.T. |
| Revised per sheet 6 plan for   | N.T. |
| Revised per sheet 7 plan for   | N.T. |
| Revised per sheet 8 plan for   | N.T. |
| Revised per sheet 9 plan for   | N.T. |
| Revised per sheet 10 plan for  | N.T. |
| Revised per sheet 11 plan for  | N.T. |
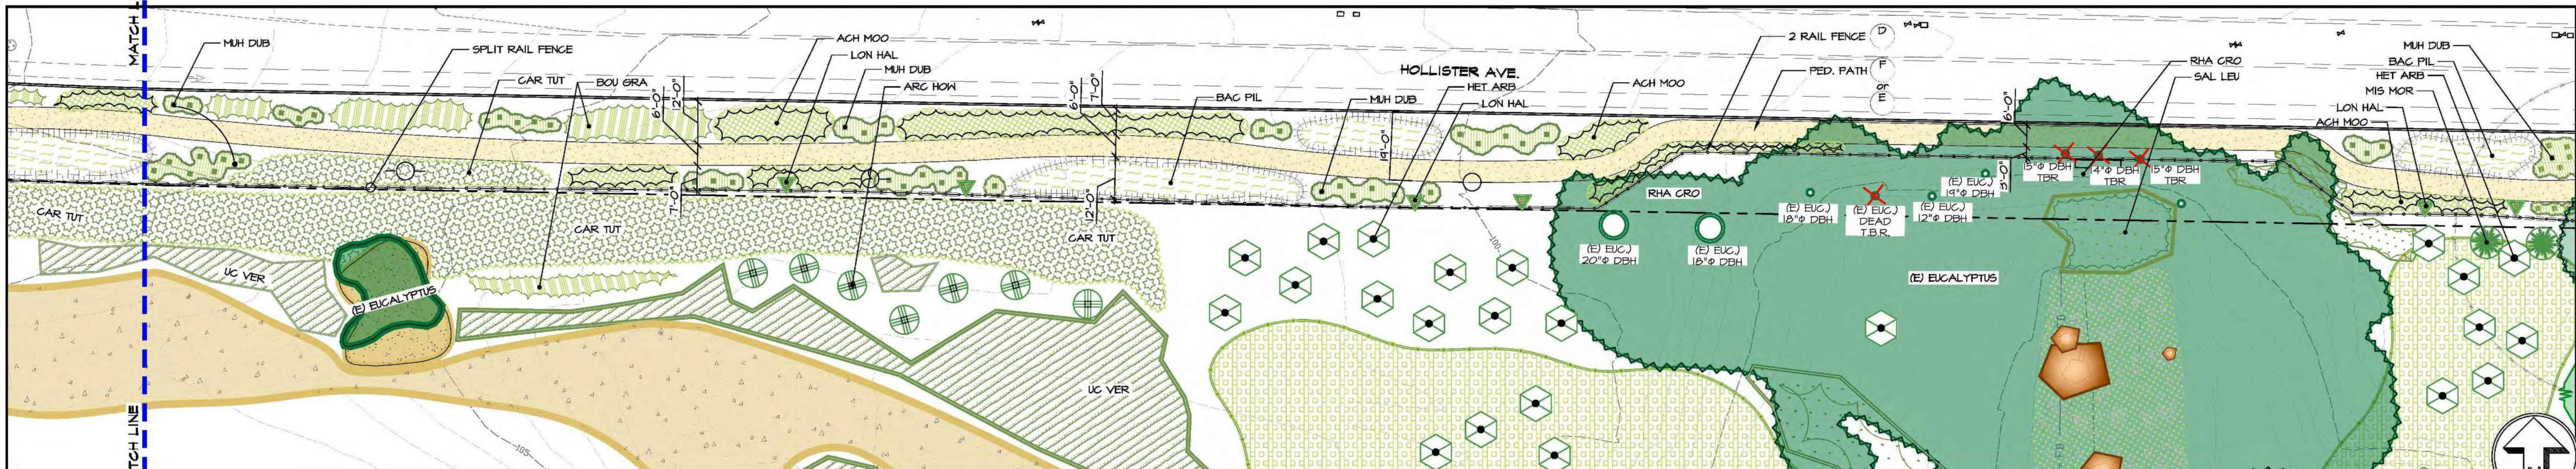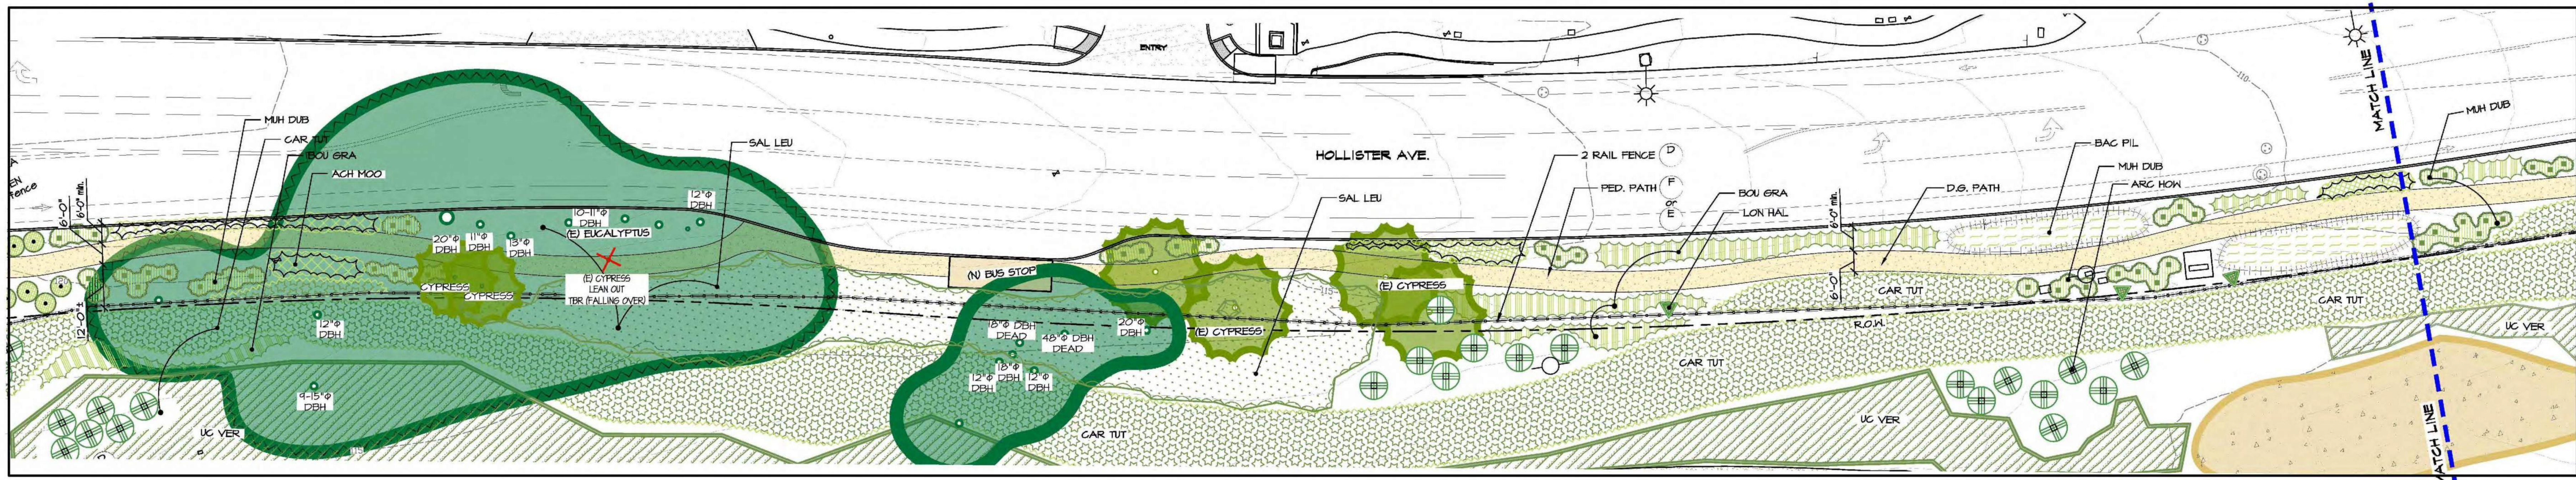


SANDPIPER GOLF CLUB -HOLLISTER AVE PRELIMINARY PLANTING PLAN

BUTTERFLY HABITAT @ HOLLISTER AVE. FRONTAGE

| Symb.         | Qty.    | Code | Size | Notes | Botanical Name              | Common Name              | Notes |
|---------------|---------|------|------|-------|-----------------------------|--------------------------|-------|
| PLANT FACTORS |         |      |      |       |                             |                          |       |
| 1502          | ACH MOO | -    | L    |       | ACHILLEA 'MOONSHINE'        | YARROW                   | -DRIP |
|               | ERI CAN | -    | VL   |       | EPILOBIUM CANUM             | CALIFORNIA FUCHSIA       | -DRIP |
|               | ERI GLA | -    | L    |       | ERIGERON GLAUCUS            | BEACH ASTER              | -DRIP |
|               | ERI UMB | -    | L    |       | ERIGONUM UMBELLATUM         | SULPHUR-FLOWER BUCKWHEAT | -DRIP |
|               | ERI STA | -    | L    |       | ERIOPIHLLUM STAECHADIFOLIUM | SEASIDE WOOLY SUNFLOWER  | -DRIP |
|               | GRI CAM | -    | VL   |       | GRINDELIA CAMFORUM          | GREAT VALLEY GUM PLANT   | -DRIP |
|               | MON ODO | -    | L    |       | MONARDELLA ODORATISSIMA     | MOUNTAIN MONARDELLA      | -DRIP |
|               | MUH RIS | -    | L    |       | MUHLENBERGIA RIGENS         | DEERGRASS                | -DRIP |
|               | PEN HET | -    | L    |       | PENSTEMON HETEROPHYLLUS     | FOOTHILL PENSTEMON       | -DRIP |
|               | SAL LEU | -    | VL   |       | SALVIA LEUCOPHYLLA          | PURPLE SAGE              | -DRIP |
|               | SOL VEL | -    | L    |       | SOLIDAGO VELUTINA           | CALIFORNIA GOLDENROD     | -DRIP |
|               | VER LAS | -    | L    |       | VERBENA LASIOTACHYS         | WESTERN VERVAIN          | -DRIP |

ESHA BOUNDARY LEGEND

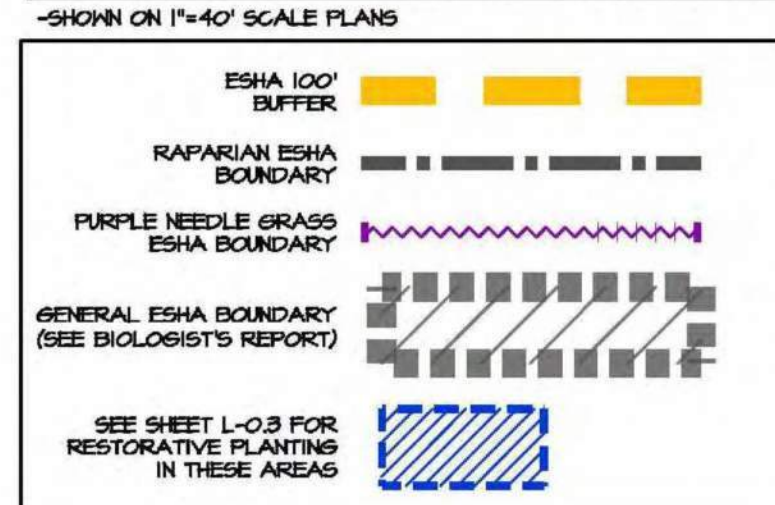

PLANT NOTES

1. CONTRACTOR TO BE RESPONSIBLE FOR COORDINATION WITH OWNER FOR LOCATION OF UNDERGROUND UTILITIES.
2. PLANT LIST IS FOR CONVENIENCE OF CONTRACTOR. PLAN IS TO PREVAIL AND LANDSCAPE ARCHITECT AND OWNER TO MAKE FINAL ADJUSTMENTS AS NECESSARY.
3. CONTRACTOR TO BE RESPONSIBLE FOR FULL IRRIGATION COVERAGE OF ALL PLANTED AREA.
4. IRRIGATION TO BE COORDINATED WITH PLANTING PLAN.
5. ALL PLANTER AREAS SHALL BE AMENDED WITH 4 CU. YDS. OF FOREST HUMUS MULCH AND 150 LBS. OF GRO-POWER PLUS, PER 1000 SQ. FT. OF PLANTED AREA. PLANTER MIX TO BE 50% NATIVE MIX SOIL AND 50% PLANTER MIX ABOVE FOR ALL BACK FILL OF NEW PLANTS.
6. PLANT MATERIAL MAY BE SUBJECT TO CHANGE AS PER OWNER OR LANDSCAPE ARCHITECTS DISCRETION.
7. ANY CLARIFICATION OR QUESTIONS ON PLANS, SPECIFICATIONS AND DETAILS SHOULD BE BROUGHT TO THE ATTENTION OF THE LANDSCAPE ARCHITECT IMMEDIATELY BEFORE PROCEEDING WITH WORK.
8. ALL PLANTER AREAS TO BE TOP DRESSED WITH SHREDDED CEDAR/ REDWOOD MULCH AT A MINIMUM DEPTH OF 3".
9. ALL TREES SHALL BE PLANTED WITH DEEP ROOT BARRIERS (TYP.), IF WITHIN 6FT. OF WALL, WALK, PATIO, PARKING CURB ETC.
10. ALL PLANTINGS TO HAVE GOPHER BASKETS FOR PROTECTION.

I AGREE TO COMPLY WITH THE REQUIREMENTS OF THE WATER EFFICIENT LANDSCAPE ORDINANCE AND SUBMIT A COMPLETE LANDSCAPE DOCUMENTATION PACKAGE.

*Sam Harris*  
SAM HARRIS IV  
7-25-25

HOLLISTER AVE. FRONTAGE PLANT LIST

| Symb.          | Qty.    | Code    | Size | Notes | Botanical Name            | Common Name                              | Notes |
|----------------|---------|---------|------|-------|---------------------------|------------------------------------------|-------|
| PLANT FACTORS  |         |         |      |       |                           |                                          |       |
| TREES:         |         |         |      |       |                           |                                          |       |
|                | HES MAC | 48"-60" | M    |       | HESPEROCYPARIS MACROCARPA | MONTEREY CYPRESS                         | -DRIP |
|                | MET EXC | 36"-48" | L    |       | METROSIDEROS EXCELSA      | NEW ZEALAND CHRISTMAS TREE               | -DRIP |
|                | ACA STE | 36"-48" | L    |       | ACACIA STENOPHYLLA        | SHOESTRING ACACIA                        | -DRIP |
| SCREEN SHRUBS: |         |         |      |       |                           |                                          |       |
| 3              | HET ARB | 5g      | VL   |       | HETEROMELES ARBUTIFOLIA   | TOYON                                    | -DRIP |
|                | ILE AGU | 5g      | M    |       | ILEX AQUIFOLIUM           | ENGLISH HOLLY                            |       |
|                | LAU NOB | 15g     | L    |       | LAURUS NOBILIS 'SARATOGA' | SHEET BAY LAUREL @ 5' o.c. -screen hedge | -DRIP |

|                         |         |    |    |  |                                              |                                   |                 |
|-------------------------|---------|----|----|--|----------------------------------------------|-----------------------------------|-----------------|
| 9                       | LON SUB | 5g | L  |  | LONICERA SUBSPICATA                          | CHAPARRAL HONEYSUCKLE             | -on fence -DRIP |
|                         | PYR VEN | 5g | L  |  | PYROSTEGIA VENUSTA                           | FLAME VINE                        | -on fence -DRIP |
| 345                     | RHA GRO | 1g | VL |  | RHAMNUS CROCCA                               | REDBERRY BUCKTHORN                |                 |
| SHRUBS & GROUND COVERS: |         |    |    |  |                                              |                                   |                 |
|                         | ACA COG | 5g | L  |  | ACACIA COGNATA 'COUSIN IT'                   | LITTLE RIVER WATTLE               | -DRIP           |
|                         | ACA RED | 1g | L  |  | ACACIA REDOLENS 'LOW BOY'                    | YARROW                            | -DRIP           |
|                         | ARC VAR | 1g | VL |  | ARGOSTAPHYLOS VARIETIES                      | PROSTRATE ACACIA                  | -DRIP           |
|                         | ARC INS | 5g | VL |  | ARGOSTAPHYLOS INULARIS 'CANYON SPARKLES'     | PACIFIC MIST, EMERALD CARPET      | -DRIP           |
| 7                       | ARC HOW | 5g | L  |  | ARGOSTAPHYLOS 'HOWARD MCINNIS'               | ISLAND MANZANITA                  | -DRIP           |
| 824                     | BAC PIL | 5g | L  |  | BACCHARIS PILLARIS 'PIGEON POINT THIN PEAKS' | MANZANITA VAR. DWARF COYOTE BRUSH | -DRIP           |
|                         | CAR TUT | 5g | L  |  | CARISSA 'TUTTLE' & 'GREEN CARPET'            | DWARF NATAL PLUM                  | -DRIP           |
|                         | CIS VAR | 5g | L  |  | CISTUS VARIETIES                             | ROCKROSE                          | -DRIP           |
|                         | COR TOR | 5g | L  |  | CORDYLIA AUSTRALIS 'TORBEY DAZZLER'          | TORBEY DAZZLER GRASS PALM         | -DRIP           |

|                          |         |    |   |  |                                      |                            |               |
|--------------------------|---------|----|---|--|--------------------------------------|----------------------------|---------------|
| GRASSES- LOW GROWING:    |         |    |   |  |                                      |                            |               |
| 142                      | BOU GRA | 1g | L |  | BOUTELOUA GRACILIS 'BLONDE AMBITION' | BLONDE AMBITION BLUE GRAMA | -SPRAY        |
|                          | BOU GRA | 1g | L |  | BOUTELOUA GRACILIS                   | BLUE GRAMA GRASS           | -SPRAY        |
|                          | CAR DIV | 1g | L |  | CAREX DIVULSA                        | EUROPEAN GRAY SEDGE        |               |
|                          | CAR PAN | 1g | M |  | CAREX PANSA                          | SAND DUNE SEDGE            | -DRIP / SPRAY |
|                          | CAR PRA | 1g | M |  | CAREX PRAEGRACILIS                   | CALIFORNIA FIELD SEDGE     | -DRIP / SPRAY |
|                          | SES SPP | 1g | M |  | SESLERIA SPECIES                     | GREENIEE HYBRID            | -DRIP / SPRAY |
|                          | UC VER  | 1g | L |  | UC VERDE                             | BUFFALOGRASS               | -SPRAY        |
| GRASSES- TALLER GROWING: |         |    |   |  |                                      |                            |               |
|                          | LOM PLA | 1g | L |  | LOMANDRA 'PLATINUM BEAUTY'           | PLATINUM BEAUTY LOMANDRA   | -DRIP         |
| 2                        | MIS MOR | 5g | M |  | MISCANTHUS SINENSIS 'MORNING LIGHT'  | EULALIA GRASS              | -DRIP         |
| 5                        | MUH CAP | 1g | L |  | MUHLENBERGIA CAPILLARIS              | HAIRY AWW MUHLY            | -DRIP         |
|                          | MUH DUB | 1g | L |  | MUHLENBERGIA DUBIA                   | PINE MUHLY                 | -DRIP         |
|                          | PEN FAI | 1g | M |  | PENNISETUM 'FAIRY TAILS'             | EVERGREEN FOUNTAIN GRASS   | -DRIP         |
|                          | PEN SPA | 1g | L |  | PENNISETUM SPATHOLATUM               | SLENDER VELDT GRASS        | -SPRAY        |

| REVISIONS                                                                                 | BY   |
|-------------------------------------------------------------------------------------------|------|
| Revised plan set for 1 plan to reflect changes to the site plan per the client's request. | N.T. |
| Revised plan set for 1 plan to reflect changes to the site plan per the client's request. | N.T. |
SITE MAP

SCALE: 1" = 400'-0"

### PLANT NOTES


1. CONTRACTOR TO BE RESPONSIBLE FOR COORDINATION WITH OWNER FOR LOCATION OF UNDERGROUND UTILITIES.
2. PLANT LIST IS FOR CONVENIENCE OF CONTRACTOR. PLAN IS TO PREVAIL AND LANDSCAPE ARCHITECT AND OWNER TO MAKE FINAL ADJUSTMENTS AS NECESSARY.
3. CONTRACTOR TO BE RESPONSIBLE FOR FULL IRRIGATION COVERAGE OF ALL PLANTED AREA.
4. IRRIGATION TO BE COORDINATED WITH PLANTING PLAN.
5. ALL PLANTER AREAS SHALL BE AMENDED WITH 4 CU. YDS. OF FOREST HUMUS MULCH AND 150 LBS. OF GRO-POWER PLUS PER 1000 SQ. FT. OF PLANTED AREA. PLANTER MIX TO BE 50% NATIVE MIX SOIL AND 50% PLANTER MIX ABOVE FOR ALL BACK FILL OF NEW PLANTS.
6. PLANT MATERIAL MAY BE SUBJECT TO CHANGE AS PER OWNER OR LANDSCAPE ARCHITECTS DISCRETION.
7. ANY CLARIFICATION OR QUESTIONS ON PLANS, SPECIFICATIONS AND DETAILS SHOULD BE BROUGHT TO THE ATTENTION OF THE LANDSCAPE ARCHITECT IMMEDIATELY BEFORE PROCEEDING WITH WORK.
8. ALL PLANTER AREAS TO BE TOP DRESSED WITH SHREDDED CEDAR/REDWOOD MULCH AT A MINIMUM DEPTH OF 3".
9. ALL TREES SHALL BE PLANTED WITH DEEP ROOT BARRIERS (TYP.) IF WITHIN 6 FT. OF WALL, WALK, PATIO, PARKING CURB ETC.
10. ALL PLANTING TO HAVE Gopher BASKETS FOR PROTECTION.



### SANDPIPER GOLF CLUB -COMFORT STATION PRELIMINARY PLANTING PLAN

SCALE: 1" = 20'-0"

### ESHA BOUNDARY LEGEND

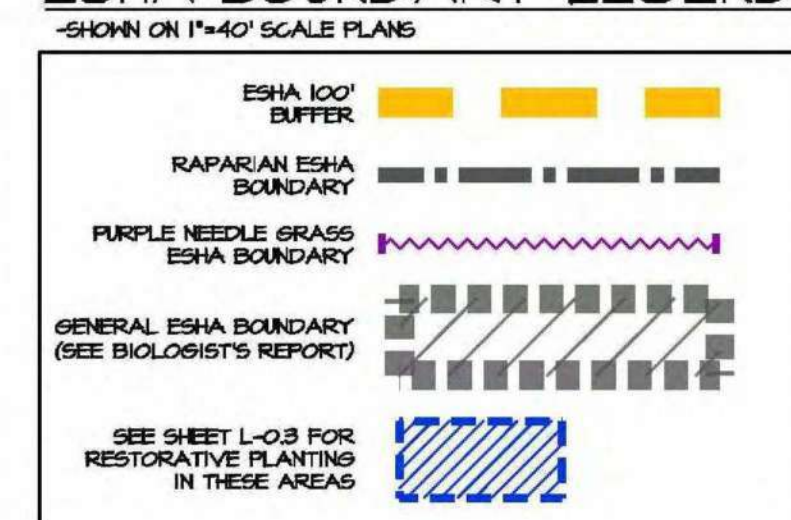

I AGREE TO COMPLY WITH THE REQUIREMENTS OF THE WATER EFFICIENT LANDSCAPE ORDINANCE AND SUBMIT A COMPLETE LANDSCAPE DOCUMENTATION PACKAGE.

*[Signature]* SAM HARRIS III  
7-25-23

### GOLF COURSE PLANT LIST

NOTE:  
PLANT QUANTITIES FOR CONSTRUCTION OF CONTRACTOR. PLAN SHALL PREVAIL.

Qty. Code Size WxHxL Botanical Name Common Name Notes

#### TREES:

|     |         |         |   |                           |                                                     |
|-----|---------|---------|---|---------------------------|-----------------------------------------------------|
| 10  | HES MAC | 48"-60" | M | HESPEROCYPARIS MACROCARPA | MONTEREY CYPRESS-to be confirmed-D RIP by DOKA GOLF |
| 10  | MET EXC | 36"-48" | L | METROSIDEROS EXCELSA      | NEW ZEALAND CHRISTMAS TREE -D RIP                   |
| TBD | QUE AGR | 48"-72" | L | QUERCUS AGRIFFOLIA        | COAST LIVE OAK -dbi -D RIP-4" for mitigation        |
| TBD | QUE TOM | 48"-60" | L | QUERCUS TOMENTELLA        | ISLAND OAK -D RIP                                   |

#### GROUND COVER:

|             |         |    |   |                    |   |
|-------------|---------|----|---|--------------------|---|
| 10,641      | BOU GRA | 16 | L | BOUTELOUA GRACILIS | BLUE GRAMA -2-3 lbs. per acre -SPRAY                                                                |
|             | HAR FES | 16 | L | HARD FESCUE        | -SPRAY                                                                                              |
|             | PES OVI | 16 | L | FESTUCA OVINA      | -SPRAY                                                                                              |
| 280,000 SF. | PAS PAL | 16 | L | PASPALUM PLATINUM  | -SPRAY(fairways)                                                                                    |
| 1.5 mil.    | UC VER  | 16 | L | UC VERDE           | BUFFALOGRASS -40-50 lbs. per acre -SPRAY -1 per ft. or Plugs @12"oc.(seed 2-3 lbs. per 1000 sq.ft.) |

#### OTHER GRASSES:

|       |         |      |   |                          |                                       |
|-------|---------|------|---|--------------------------|---------------------------------------|
|       | AGR PAL | 16   | L | AGROSTIS PALLENS         | NATIVE BENT GRASS -D RIP / SPRAY      |
| 4,345 | CAR PRA | 16   | M | CAREX PRAEGRACILIS       | CALIFORNIA FIELD SEDGE -D RIP / SPRAY |
|       | LOM PLA | 1-56 | L | LOMANDRA PLATINUM BEAUTY | PLATINUM BEAUTY LOMANDRA -D RIP       |

|         |      |    |                                   |                                               |
|---------|------|----|-----------------------------------|-----------------------------------------------|
| MIS MOR | 56   | M  | MISCANTHUS SINENSIS MORNING LIGHT | EULALIA GRASS -D RIP                          |
| MUH DUB | 1-56 | L  | MUHLENBERGIA DUBIA                | PINE MUHLY -2' x 0.6. -D RIP                  |
| PEN SPA | 1-56 | L  | PENNISETUM SPATHIOLATUM           | SLENDER VELD T GRASS-2' x 0.6. -D RIP / SPRAY |
| ARI PUR | 1-56 | VL | ARISTIDA PURPUREA                 | PURPLE THREE-AWN -D RIP / SPRAY               |
| SES AUT | 16   | M  | SESLERIA AUTUMNALIS               | AUTUMN MOOR GRASS -D RIP                      |
| STI PUL | 16   | L  | STIPA PULCHRA                     | PURPLE NEEDLE GRASS-3' x 0.6. -D RIP / SPRAY  |

#### LOW SHRUBS:

|       |         |      |   |                                                                               |                                        |
|-------|---------|------|---|-------------------------------------------------------------------------------|----------------------------------------|
| 4,350 | BAC PIL | 1-56 | L | BACCHARIS PILULARIS 'PIGEON POINT' DWARF COYOTE BRUSH                         | -D RIP -3' x 0.6.                      |
|       |         |      |   | option- 'TWIN PEAKS' or 'EMERALD CARPET'                                      |                                        |
| 666   | ARC PAC | 1-56 | L | ARGOSTAPHYLOS 'PACIFIC MIST' MANZANITA                                        | -D RIP -3' x 0.6.                      |
|       |         |      |   | option- 'EMERALD CARPET' - 'INSULARIS' 'CANTON SPARKLES' - 'ISLAND MANZANITA' |                                        |
|       | ARC EDM | 56   | L | ARGOSTAPHYLOS EDMUNDII CVS                                                    | MANZANITA CARMEL SUR -D RIP -5' x 0.6. |

#### SHRUBS:

|         |     |    |                                                                          |                                                 |
|---------|-----|----|--------------------------------------------------------------------------|-------------------------------------------------|
| ACA COG | 56  | L  | ACACIA COGNATA 'COUSIN IT'                                               | RIVER HATTEL -D RIP                             |
| ARC HOW | 56  | L  | ARGOSTAPHYLOS 'HOWARD McMINN'                                            | MANZANITA VAR. -D RIP                           |
| BAC SPE | 56  | L  | BACCHARIS SPECIES                                                        | -D RIP -3' x 0.6.                               |
| CAR TUT | 56  | L  | CARISSA 'TUTTLE'                                                         | -D RIP -4' x 0.6.                               |
| CIS SUN | 56  | L  | CISTUS 'SUNSET'                                                          | ROCKROSE -D RIP -6' x 0.6.                      |
| COR AUS | 56  | L  | CORDYLINE AUSTRALIS 'TORBAY DAZZLER'                                     | -D RIP                                          |
| HET ARB | 156 | VL | HETEROMELES ARBUTIFOLIA                                                  | TOYON -D RIP                                    |
| LAU NOB | 56  | L  | LAURUS NOBILIS 'SARATOGA'                                                | SHEET BAY LAUREL-screen hedge -D RIP -5' x 0.6. |
|         |     |    | option- METROSIDEROS EXCELSA 'SPRING FIRE' PRUNUS LYONII CATALINA CHERRY |                                                 |

|         |    |   |                         |                              |
|---------|----|---|-------------------------|------------------------------|
| LON SUB | 56 | L | LYONIA SUBSPICATA       | FLAME VINE                   |
| MUH CAP | 56 | L | MUHLENBERGIA CAPILLARIS | CHAPARRAL HONEYSUCKLE -D RIP |
| SAL LEU | 56 | L | SALVIA LEUCOPHYLLA      | HAIRY AWIN MUHLY -D RIP      |
|         |    |   |                         | PURPLE SAGE -D RIP           |

#### COASTAL EDGE:

|        |         |          |    |                                |                                   |
|--------|---------|----------|----|--------------------------------|-----------------------------------|
| 20,200 | ATR LEN | 1-56     | VL | ATRIPLEX LENTIFORMIS 'BRENERI' | QUAILBUSH -D RIP -6' x 0.6.       |
|        | ESC CAL | 56       | VL | ESCHSCHOLZIA CALIFORNICA       | CALIFORNIA POPPY -BROADCAST       |
|        | RHU INT | 56       | VL | RHUS INTERGRIFOLIA             | LEMONADE BERRY -D RIP -5' x 0.6.  |
|        | SAL MEL | 56       | VL | SALVIA MELLIFERA               | BLACK SAGE -D RIP -6' x 0.6.      |
|        | STI PUL | 16 plugs | VL | STIPA PULCHRA                  | PURPLE NEEDLEGRASS -D RIP / SPRAY |

#### RIPARIAN AREAS:

|         |    |   |                         |                                           |
|---------|----|---|-------------------------|-------------------------------------------|
| ANE CAL | 56 | M | ANEMOPSIS CALIFORNICA   | YERBA MANSO -D RIP / SPRAY                |
| CAR PRA | 56 | M | CAREX PRAEGRACILIS      | CALIFORNIA FIELD SEDGE -D RIP / SPRAY     |
| ELE MAC | 56 | M | ELEOCHARIS MACROSTACHYA | COMMON SPIKE RUSH -D RIP / SPRAY          |
| JUN PAT | 56 | L | JUNCUS PATENS           | CALIFORNIA GREY RUSH -D RIP / SPRAY       |
| JUN PHA | 56 | M | JUNCUS PHAEOCEPHALUS    | BROWN HEADED CREEPING RUSH -D RIP / SPRAY |
| SAL SPA | 56 | L | SALVIA SPATHACEA        | HUMMINGBIRD SAGE -D RIP / SPRAY           |

The landscape architect and his consultants do not warrant or guarantee the accuracy and completeness of the work product herein beyond a reasonable diligence. If any mistakes, omissions, or discrepancies are found to exist within the work product, the landscape architect shall be promptly notified so that he may have the opportunity to take whatever steps necessary to resolve them. Failure to promptly notify the landscape architect of such conditions shall absolve the landscape architect from any responsibility for the consequences of such discrepancies. Actions without the knowledge and consent of the landscape architect or in contradiction to the landscape architect's work product or recommendations shall become the responsibility of the landscape architect but of the parties responsible taken. Such action. This plan and design are the exclusive property of Earthform Design and cannot be used or reproduced without the landscape architect's written consent.

REVISIONS BY

1

2

1

2

91</



# LIGHTING LEGEND

| SYMBOL | QTY. | DESCRIPTION   |
|--------|------|---|
|        | -    | NEW TRANSFORMER - FX-PX-600W TRANSFORMER COLOR TO MATCH                                                             |
|        | -    | EXISTING J-BOX   |
|        | -    | 120V 60Hz WATERPROOF OUTLET                                                                                         |
|        | -    | LANDSCAPE LIGHT SWITCHES                                                                                            |
| (A)    | -    | FARO - LOTUS 350 DARK GREY 10W BEACON LAMP                                                                          |
| (B)    | -    | IN-LITE - DISC 12V                                                                                                  |
| (C)    | -    | B-K LIGHTING - MC-512-ELP; MC-MCKINLEY 65W SATIN BLACK W. TREE STRAP                                                |
| (D)    | -    | WAK LIGHTING - HL-LED100-30-66-6H FILASTER WALL LIGHTS 3.4W @ 24"-30" HT. TO WASH GROUND @ BASE DRIVE, HALLS, STEPS |
| (E)    | -    | FX-LUMINAIRE - PB-3 LED-PB; 4W FLAT BLACK -GROUND MOUNTED                                                           |
| (F)    | -    | UNDER STRIP RAILING STRIP LIGHTS TO ILLUMINATE STEPS (T.B.D. BY ARCH)                                               |
|        | -    | SWITCH CONDUIT   |
|        | -    | ALL WORK UNDER PAVING TO SLEEVED.                                                                                   |




(A) PATH LIGHTS  
FARO - LOTUS 350 BEACON LAMP



(B) BOLLARD LIGHTS  
IN-LITE - DISC 12V




(C) DOWN LIGHTING  
B-K LIGHTING - MC-MCKINLEY  
W. TREE STRAP

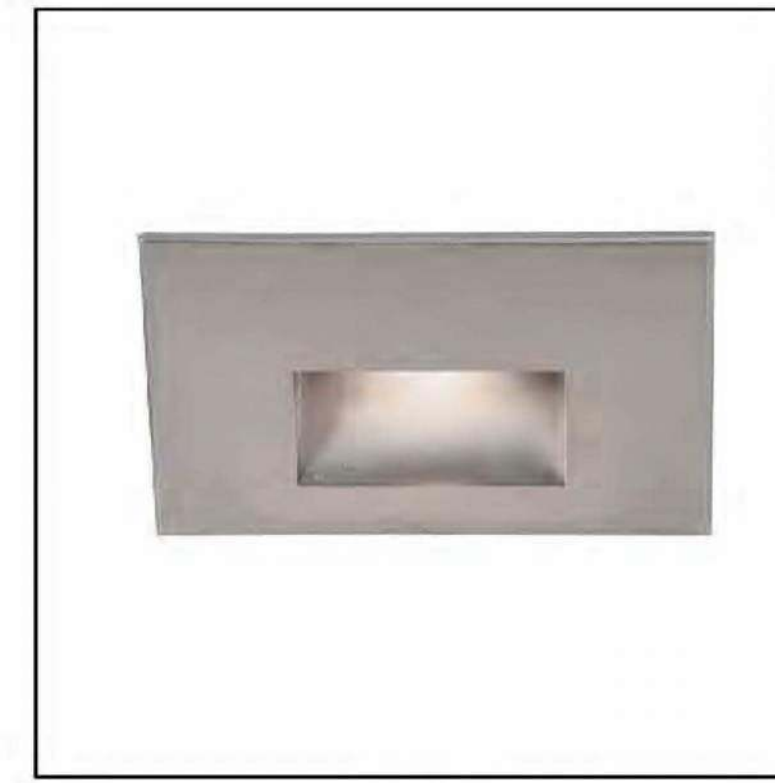

(D) IN WALL LIGHTING  
WAK LIGHTING - HL-LED100




(E) SIGN LIGHTING @ ENTRY AND  
DIRECTIONAL SIGNAGE  
FX-LUMINAIRE - PB LED LIGHT

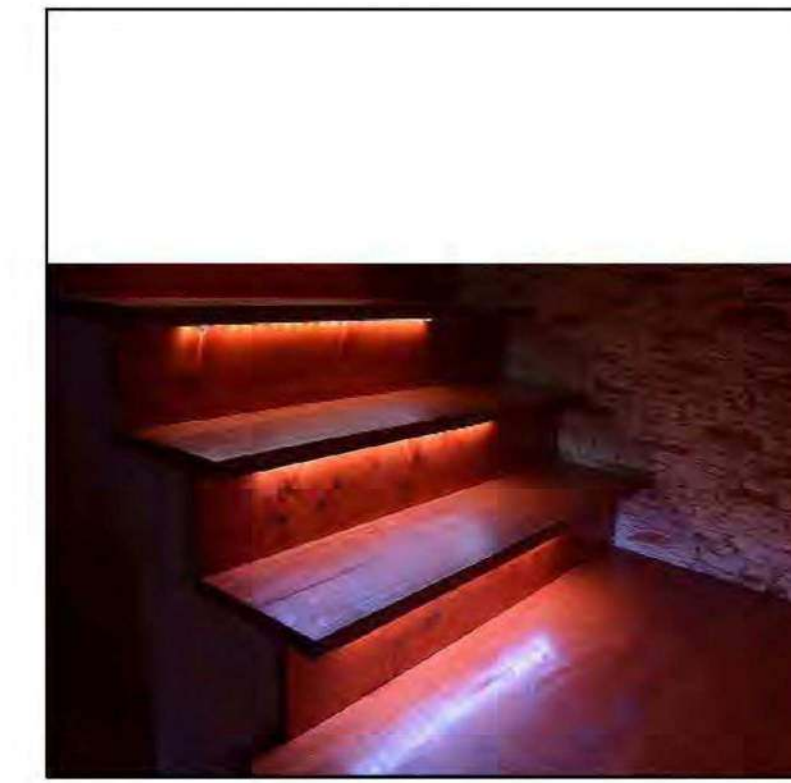


(F) UNDER STEP & HAND RAILS STRIP LIGHTS  
TO ILLUMINATE STEPS (T.B.D. BY ARCH)

## LIGHTING INSTALLATION NOTES

- 1) PHOTO CELL SYSTEMS TIMING T.B.D.
- 2) ALL SYSTEMS SHALL HAVE SWITCH OVERRIDE CAPABILITY
- 3) LOCATE ALL LOW VOLTAGE WIRES IN CONDUIT. BURY A MIN. OF 3".
- 4) WELL OR ACCENT LIGHTS TO BE DETERMINED IN FIELD BY LANDSCAPE ARCHITECT BASED ON QUALITY OF LIGHT IN TREE CANOPY.
- 5) ALL CABLE IS TO BE APPROPRIATELY SIZED PER LENGTH OF RUN & LOAD BY ELECTRICIAN.

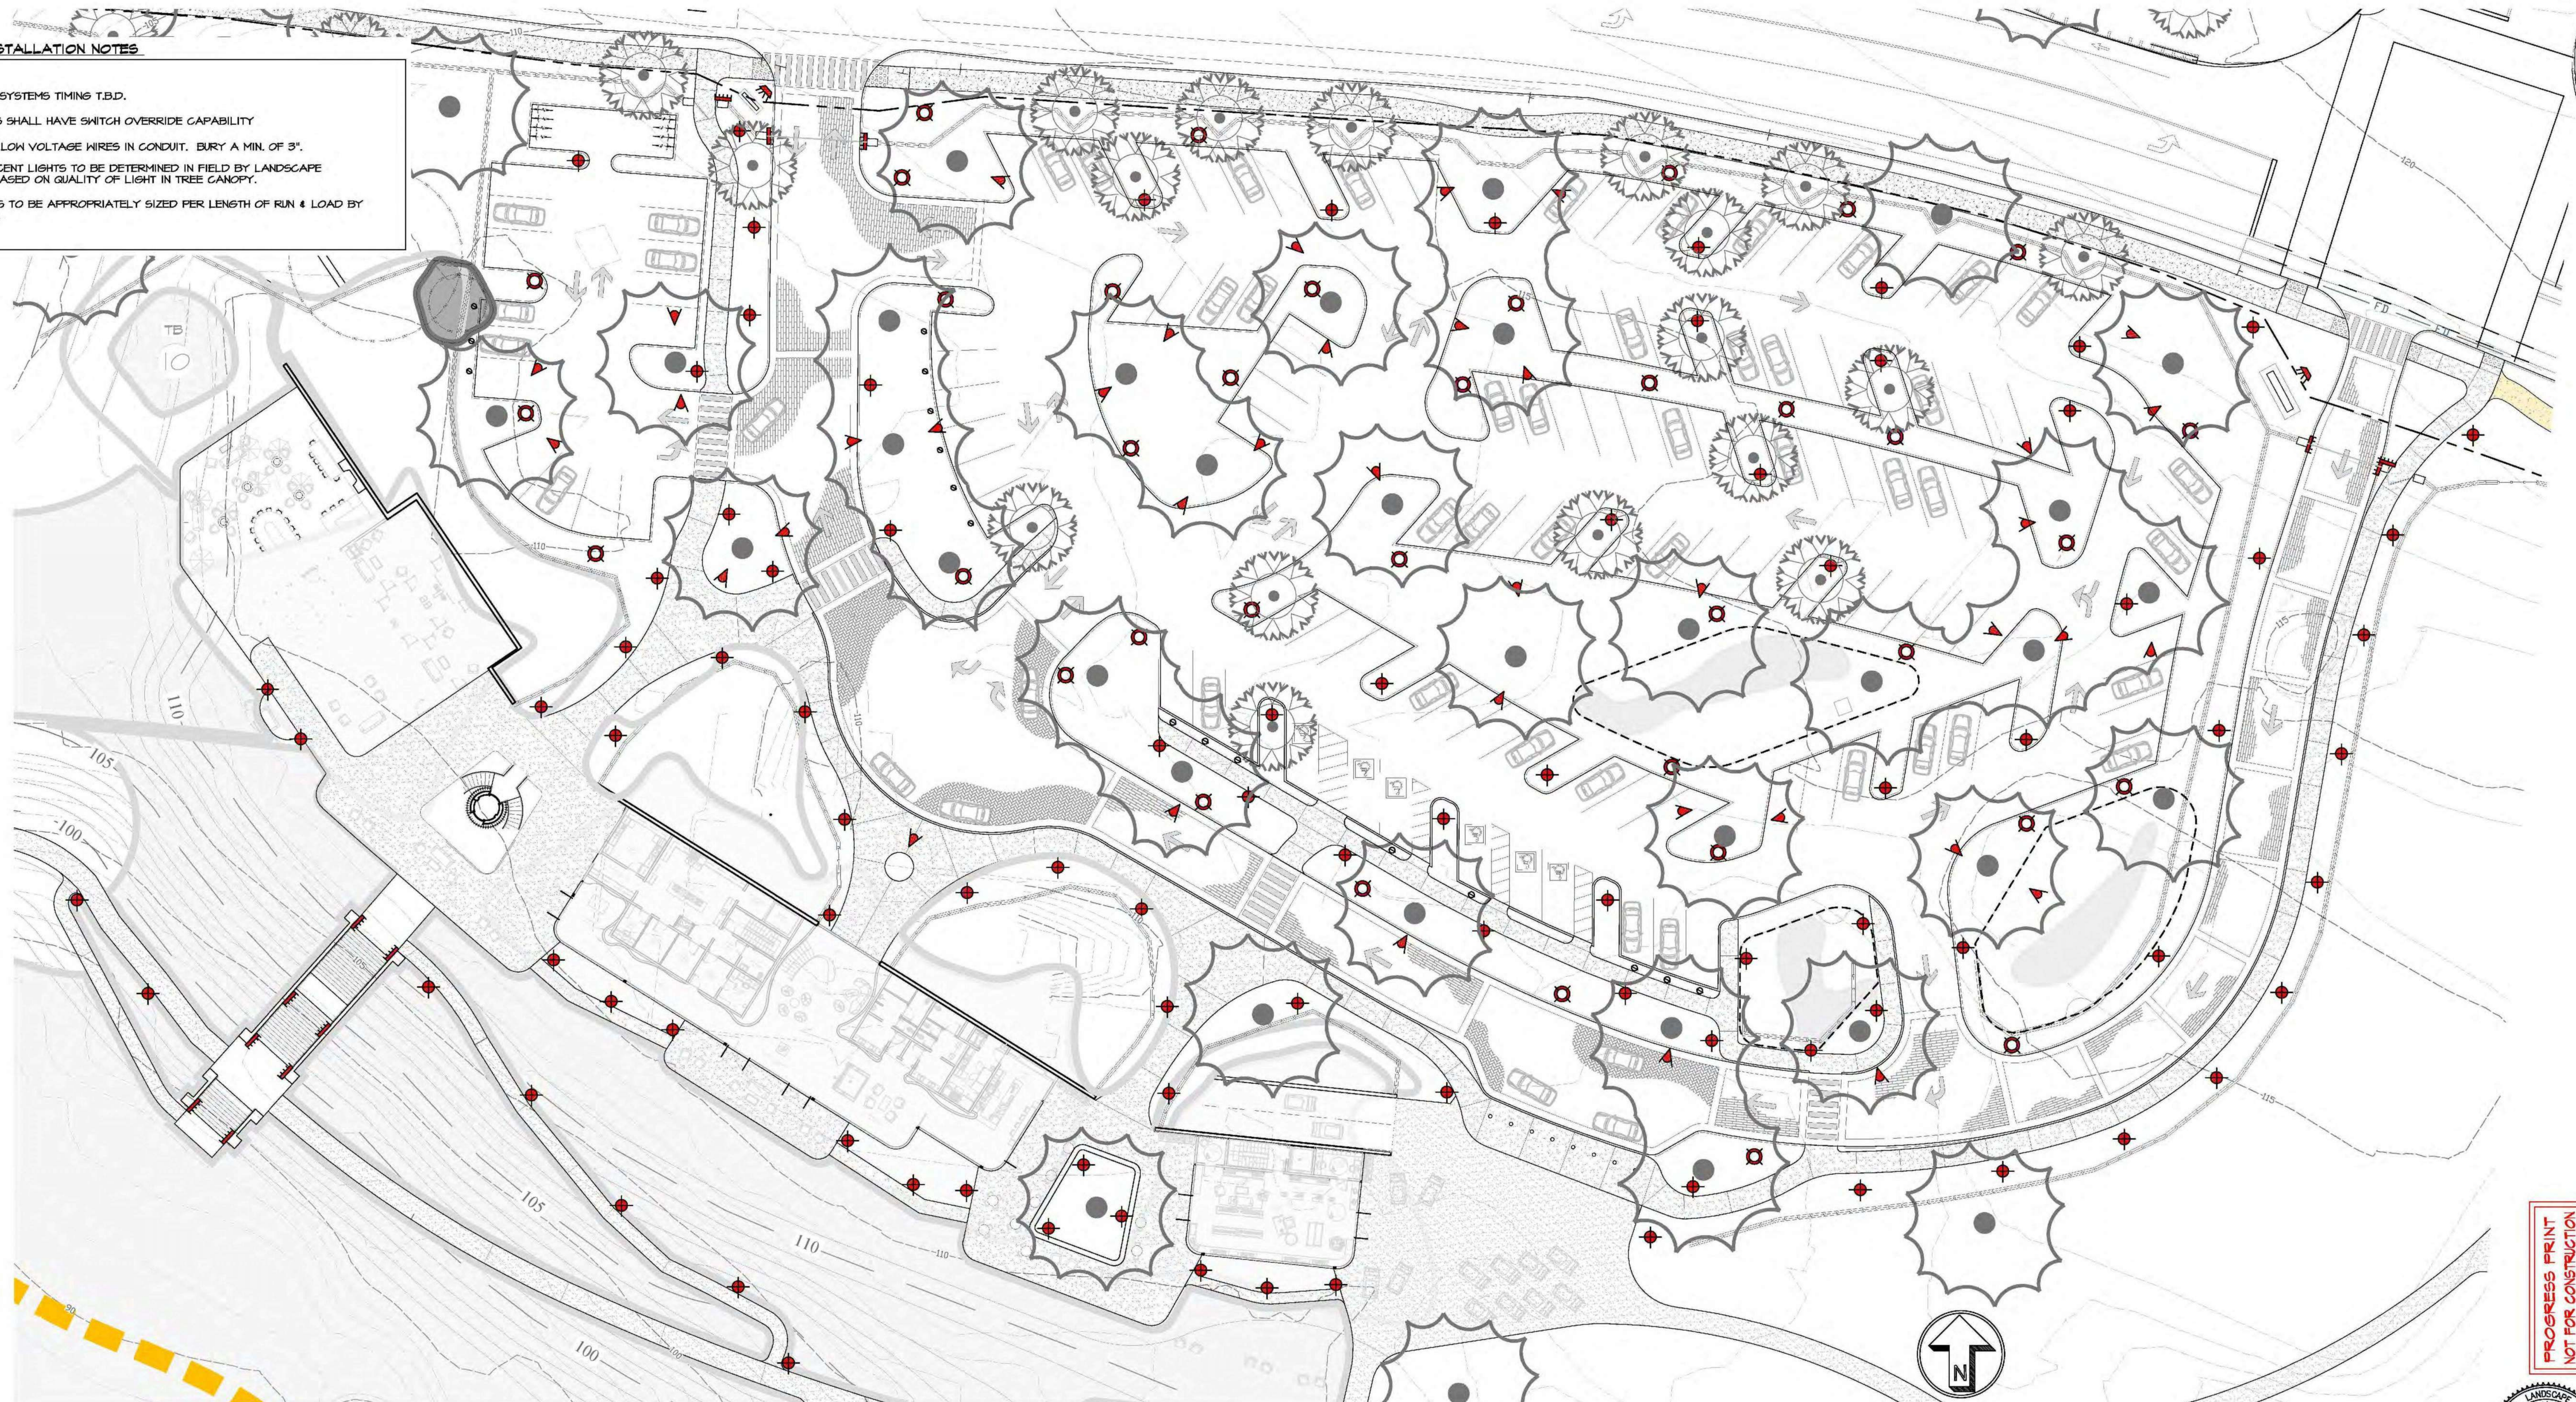

## SANDPIPER GOLF CLUB -CLUBHOUSE PRELIMINARY LIGHTING PLAN

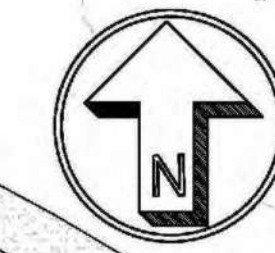

NORTH


SCALE: 1" = 20'-0"

The landscape architect and his consultants do not warrant or guarantee the accuracy and completeness of the work product herein beyond a reasonable diligence. If any mistakes, omissions, or discrepancies are found to exist within the work product, the landscape architect shall be promptly notified so that he may have the opportunity to take whatever steps necessary to resolve them. Failure to promptly notify the landscape architect of such conditions shall absolve the landscape architect from any responsibility for the consequences of such discrepancies. Actions without the knowledge and consent of the landscape architect or in contradiction to the landscape architect work product or recommendations shall become the responsibility not of the landscape architect but of the parties responsible taken such action. This plan and design are the exclusive property of Earthform Design and cannot be used or reproduced without the landscape architect's written consent.

| REVISIONS | BY   |
|-----------|------|
| 1         | N.T. |
| 2         | N.T. |
| 3         | N.T. |
| 4         | N.T. |
| 5         | N.T. |
| 6         | N.T. |
| 7         | N.T. |
| 8         | N.T. |
| 9         | N.T. |
| 10        | N.T. |

## SANDPIPER GOLF CLUB -CLUBHOUSE PRELIMINARY LIGHTING PLAN

|            |             |
|------------|-------------|
| Date       | 05/15/25    |
| Scale      | 1" = 20'-0" |
| Drawn      | N.T.        |
| Job        | SANDPIPER   |
| Print Date |             |
| Sheet      | L-2         |
| Of         | Sheets      |

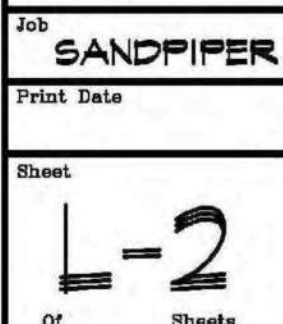

PROGRESS PRINT  
NOT FOR CONSTRUCTION



LIGHTING LEGEND

| SYMBOL | QTY. | DESCRIPTION   |
|--------|------|---|
|        | -    | NEW TRANSFORMER -FX-PX-600W TRANSFORMER COLOR TO MATCH                                                              |
|        | -    | EXISTING J-BOX   |
|        | -    | 120V 6Ft. WATERPROOF OUTLET                                                                                         |
|        | -    | LANDSCAPE LIGHT SWITCHES                                                                                            |
| (A)    | -    | FARO - LOTUS 350 DARK GREY 10W BEACON LAMP                                                                          |
| (B)    | -    | IN-LITE - DISC 12V                                                                                                  |
| (C)    | -    | B-K LIGHTING - MC-512-BLP, MC-McKINLEY 6.5W SATIN BLACK W. TREE STRAP                                               |
| (D)    | -    | WAK LIGHTING - KL-LED100-30-66-6H FILASTER WALL LIGHTS 3.4W @ 24"-30" HT. TO WASH GROUND @ BASE DRIVE, WALLS, STEPS |
| (E)    | -    | FX-LUMINAIRE - PB-3 LED-FB, 4W FLAT BLACK -GROUND MOUNTED                                                           |
| (F)    | -    | UNDER STRIP RAILINGS STRIP LIGHTS TO ILLUMINATE STEPS (T.B.D. BY ARCH.)                                             |
|        | -    | SWITCH CONDUIT   |
|        | -    | ALL WORK UNDER PAVING TO SLEEVED.                                                                                   |



(A) PATH LIGHTS  
FARO - LOTUS 350 BEACON LAMP




(B) BOLLARD LIGHTS  
IN-LITE - DISC 12V




(C) DOWN LIGHTING  
B-K LIGHTING - MC-McKINLEY  
w. TREE STRAP



(D) IN WALL LIGHTING  
WAK LIGHTING - KL-LED100

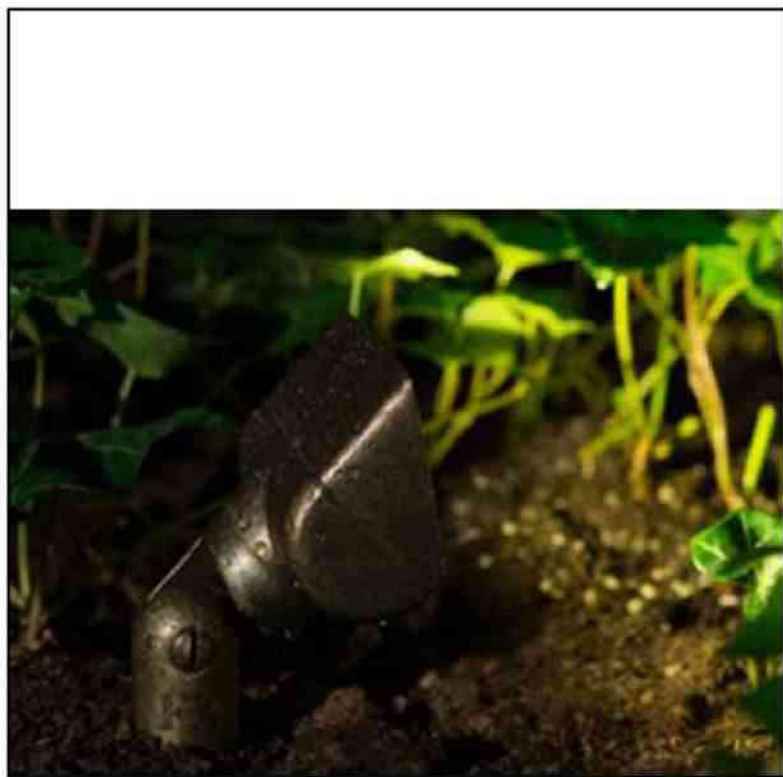


(E) SIGN LIGHTING @ ENTRY AND  
DIRECTIONAL SIGNAGE  
FX-LUMINAIRE - PB LED LIGHT

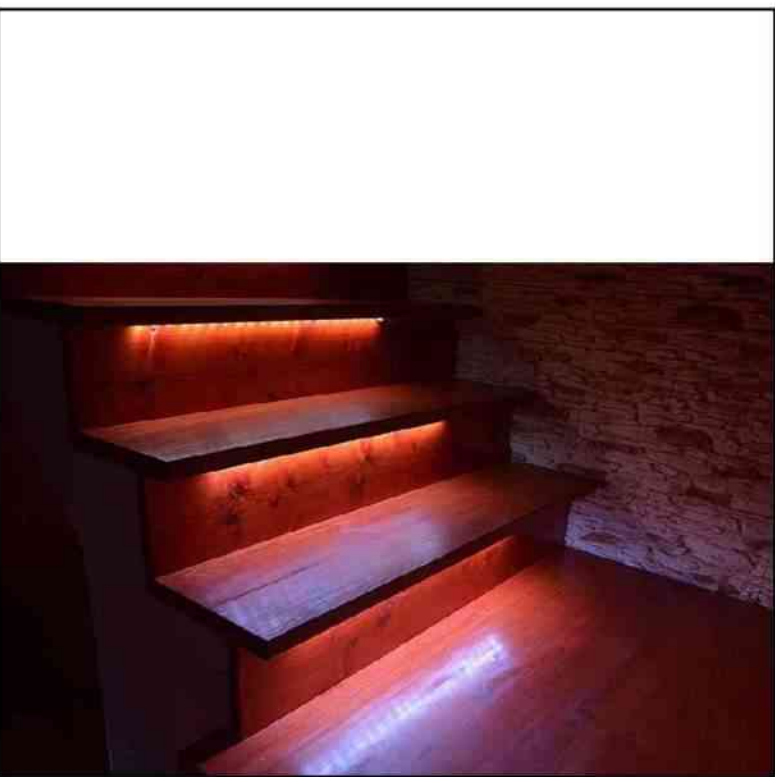


(F) UNDER STEP & HAND RAILS STRIP LIGHTS  
TO ILLUMINATE STEPS (T.B.D. BY ARCH.)

LIGHTING INSTALLATION NOTES

- 1) PHOTO CELL SYSTEMS TIMING T.B.D.
- 2) ALL SYSTEMS SHALL HAVE SWITCH OVERRIDE CAPABILITY
- 3) LOCATE ALL LOW VOLTAGE WIRES IN CONDUIT. BURY A MIN. OF 3".
- 4) WELL OR ACCENT LIGHTS TO BE DETERMINED IN FIELD BY LANDSCAPE ARCHITECT BASED ON QUALITY OF LIGHT IN TREE CANOPY.
- 5) ALL CABLE IS TO BE APPROPRIATELY SIZED PER LENGTH OF RUN & LOAD BY ELECTRICIAN.

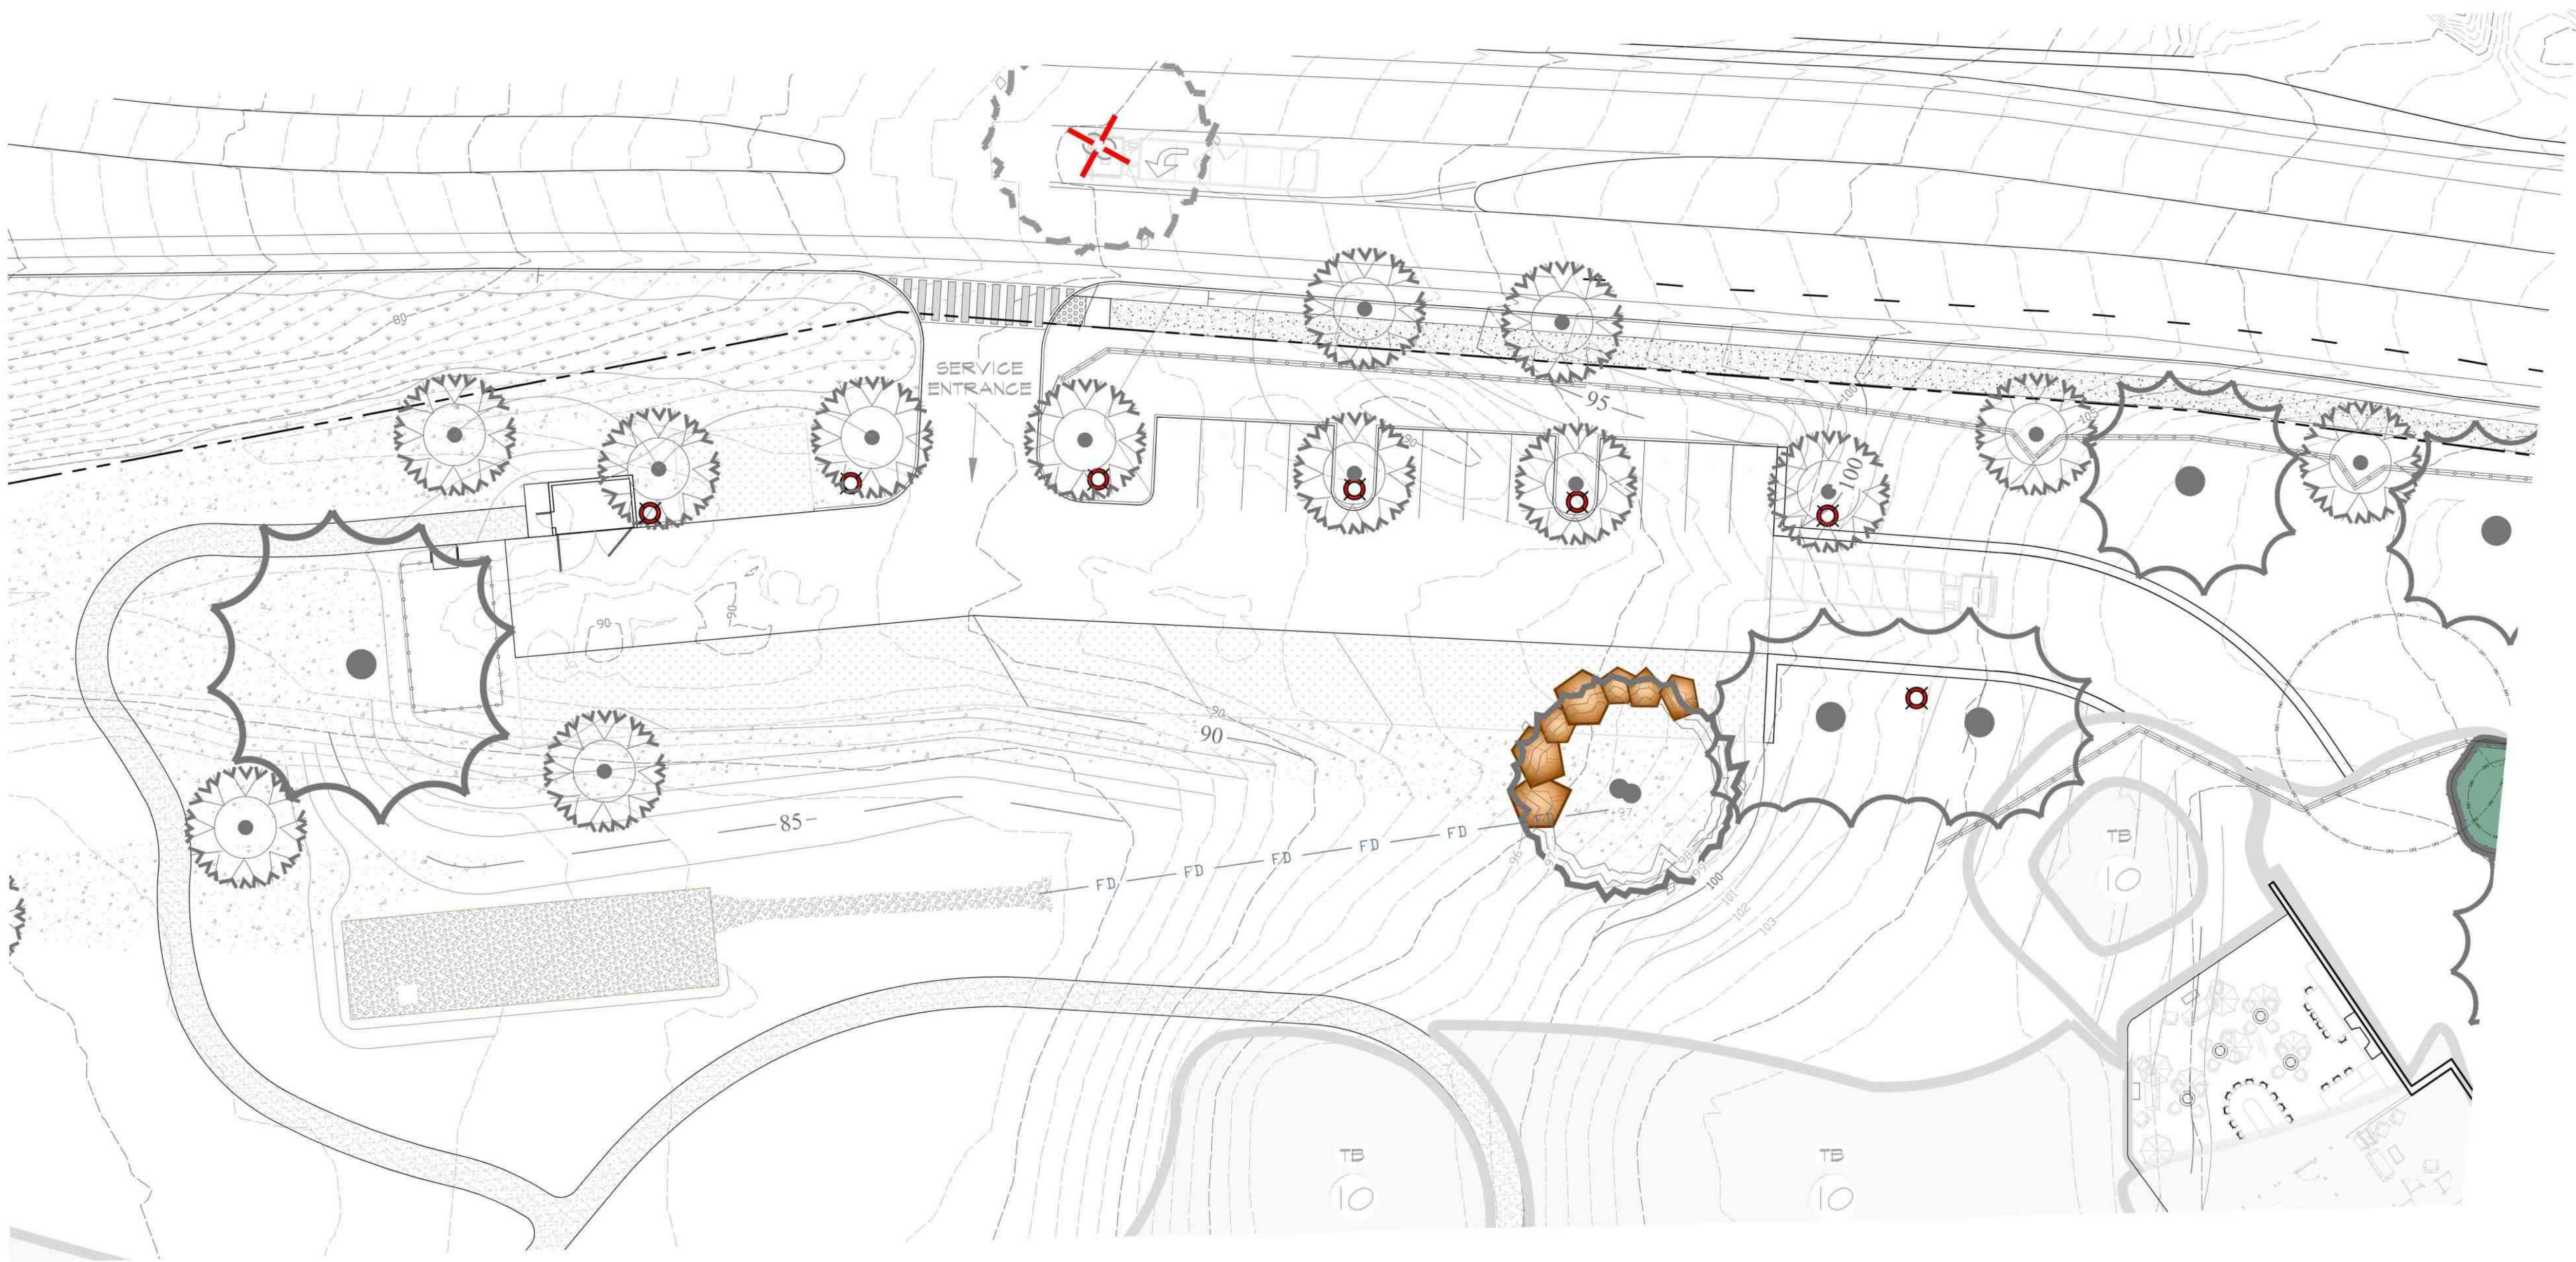

SANDPIPER GOLF CLUB -WEST PARKING LOT PRELIMINARY LIGHTING PLAN

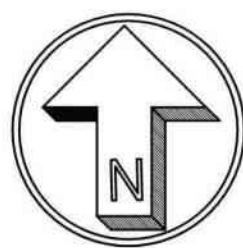

NORTH

SCALE: 1" = 20'-0"

| REVISIONS   | BY       |
|---|----------|
| Revised plan set & plan to reflect Revised & Permit   | N.T.     |
| Sign per Budget rev.   | 05/15/25 |
| See Sheet No. 101, 102, 103, 1000 |          |

SANDPIPER GOLF CLUB -WEST PARKING LOT  
PRELIMINARY LIGHTING PLAN

SANDPIPER GOLF CLUB  
7925 HOLLISTER AVE.  
GOLETA, CA. 93117

PROGRESS PRINT  
NOT FOR CONSTRUCTION



|            |           |
|------------|-----------|
| Date       | 05/15/25  |
| Scale      | 1"=20'-0" |
| Drawn      | N.T.      |
| Job        | SANDPIPER |
| Print Date |           |
| Sheet      | 1-2.1     |
| Of         | Sheets    |




| SYMBOL | QTY. | DESCRIPTION |
|--------|------|-------------|
|--------|------|-------------|

|                                                                                       |   |   |
|---------------------------------------------------------------------------------------|---|---|
|      | - | NEW TRANSFORMER -FX-PX-600W TRANSFORMER<br>COLOR TO MATCH                                                                    |
|      | - | EXISTING J-BOX   |
|      | - | 120v 6FI, WATERPROOF OUTLET                                                                                                  |
|      | - | LANDSCAPE LIGHT SWITCHES   |
| (A)  | - | FARO - LOTUS 350 DARK GREY 10W<br>BEACON LAMP                                                                                |
| (B)  | - | IN-LITE - DISC 12V   |
| (C)  | - | B-K LIGHTING - MC-512-BLP;<br>MC-MCKINLEY 6.5W<br>SATIN BLACK w. TREE STRAP                                                  |
| (D)  | - | WAK LIGHTING - WL-LED100-30-68-6H<br>FLUSTRAL WALL LIGHTS 3.9w<br>@ 24"-30" HT. TO WASH GROUND @<br>BASE DRIVE, WALLS, STEPS |
| (E)  | - | FX-LUMINAIRE - PB-3 LED-FB;<br>4in FLAT BLACK -GROUND MOUNTED                                                                |
| (F)  | - | UNDER STRIP RAILING STRIP LIGHTS TO<br>ILLUMINATE STEPS (T.B.D. by ARCH)                                                     |
|      | - | SWITCH CONDUIT   |
|      | - | ALL WORK UNDER PAVING TO SLEEVED.                                                                                            |

## LIGHTING INSTALLATION NOTES

- 1) PHOTO CELL SYSTEMS TIMING T.B.D.
- 2) ALL SYSTEMS SHALL HAVE SWITCH OVERRIDE CAPABILITY
- 3) LOCATE ALL LOW VOLTAGE WIRES IN CONDUIT. BURY A MIN. OF 3".
- 4) WELL OR ACCENT LIGHTS TO BE DETERMINED IN FIELD BY LANDSCAPE ARCHITECT BASED ON QUALITY OF LIGHT IN TREE CANOPY.
- 5) ALL CABLE IS TO BE APPROPRIATELY SIZED PER LENGTH OF RUN & LOAD BY ELECTRICIAN.

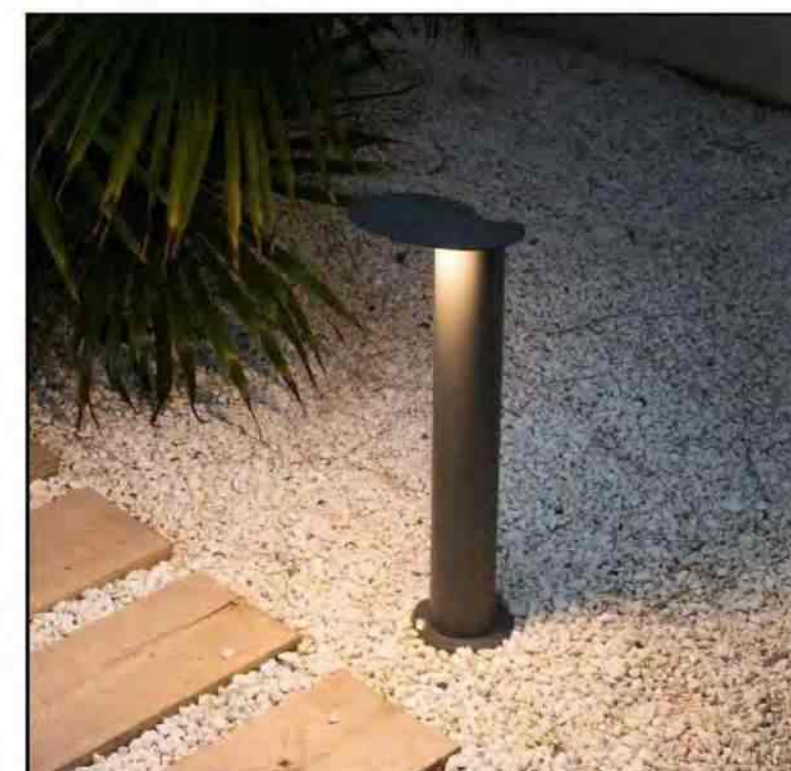

(A) 

PATH LIGHTS

FARO - LOTUS 650 BEACON LAMP



(B)   
BOLLARD LIGHTS  
IN-LITE - DISC 12V




(c) 

DOWN LIGHTING

B-K LIGHTING - MC-MCKINLEY  
w. TREE STRAP




(D) E  
IN WALL LIGHTING  
WAK LIGHTING - WL-LED100

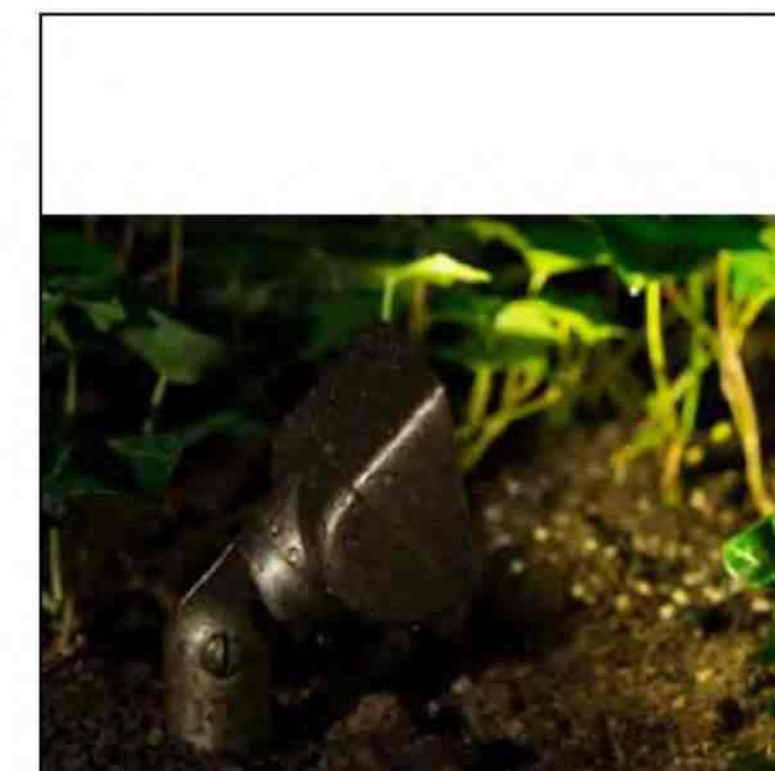

(E) 


SIGN LIGHTING @ ENTRY AND  
DIRECTIONAL SIGNAGE

FX-LUMINAIRE - PB LED LIGHT

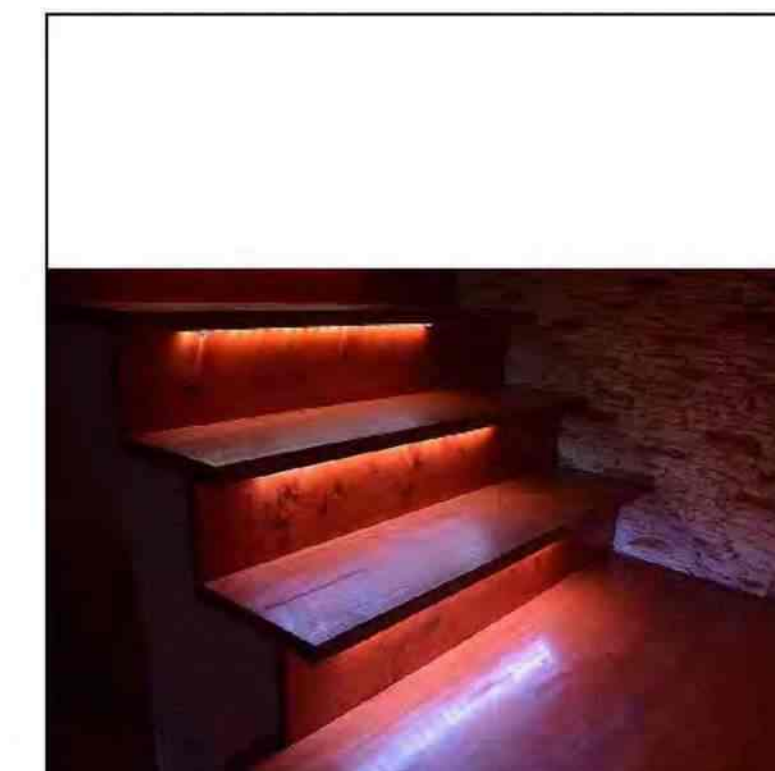

(F) 

UNDER STEP & HAND RAILS STRIP LIGHTS  
TO ILLUMINATE STEPS (T.B.D. by ARCH.)

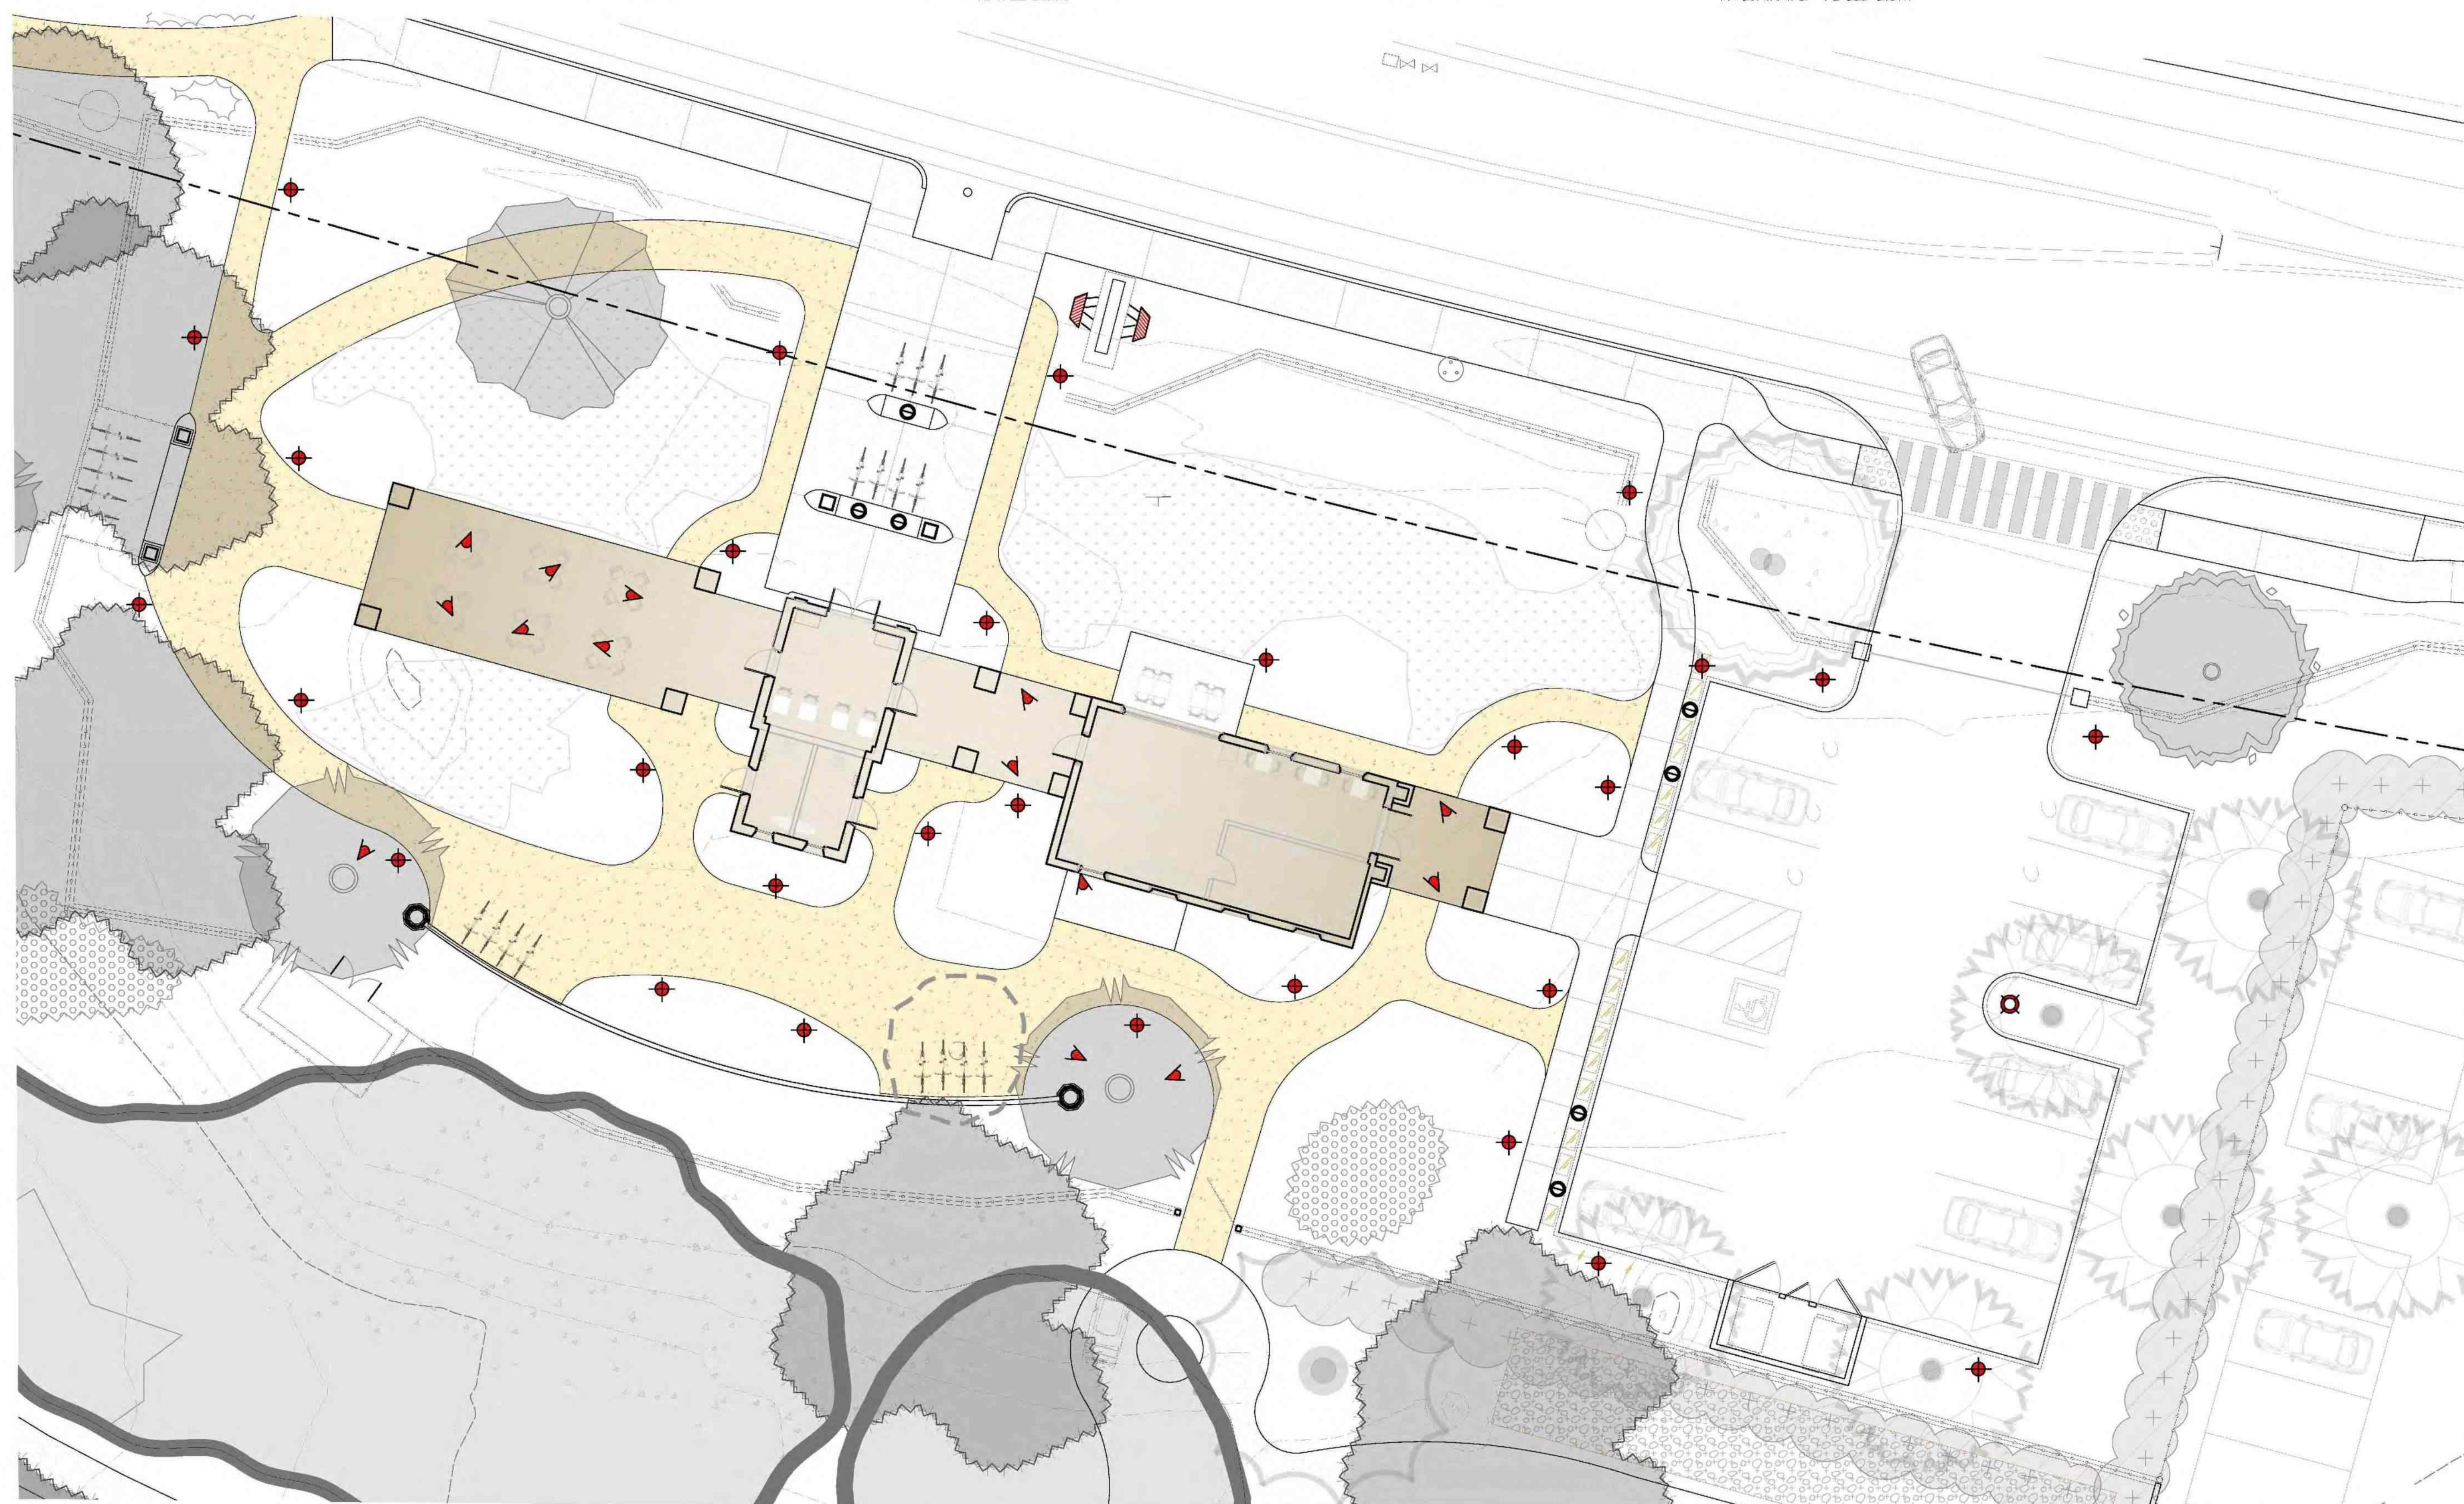

SANDPIPER GOLF CLUB -BARNSDALL PRELIMINARY LIGHTING PLAN



NORTH

SCALE: 1" = 10'-0"

PROGRESS PRINT  
NOT FOR CONSTRUCTION







The landscape architect and his consultants do not warrant or guarantee the accuracy and completeness of the work product herein beyond a reasonable diligence. If any mistakes, omissions, or discrepancies are found to exist within the work product, the landscape architect shall be promptly notified so that he may have the opportunity to take whatever steps necessary to resolve them. Failure to promptly notify the landscape architect of such conditions shall absolve the landscape architect from any responsibility for the consequences of such discrepancies. Actions without the knowledge and consent of the landscape architect or in contradiction to the landscape architects work product or recommendations shall become the responsibility not of the landscape architect but of the parties responsible taken, such action. This plan and design are the exclusive property of Earthform Design and cannot be used or reproduced without the landscape architects written consent.

| SANDPIPER GOLF CLUB |                | SANDPIPER GOLF CLUB -BARNSDALL |  | PRELIMINARY LIGHTING PLAN |  | REVISIONS |  | BY |  |
|---------------------|----------------|--------------------------------|--|---------------------------|--|-----------|--|----|--|
| 7925 HOLLISTER AVE. |                |                                |  |                           |  |           |  |    |  |
| GOLETA, CA. 93117   |                |                                |  |                           |  |           |  |    |  |
| Date                | 05/15/25       |                                |  |                           |  |           |  |    |  |
| Scale               | "1" = 10' - 0" |                                |  |                           |  |           |  |    |  |
| Drawn               | N.T.           |                                |  |                           |  |           |  |    |  |
| Job                 | SANDPIPER      |                                |  |                           |  |           |  |    |  |
| Print Date          |                |                                |  |                           |  |           |  |    |  |
| Sheet               | L-2.2          |                                |  |                           |  |           |  |    |  |



| SYMBOL                                                                                | QTY. | DESCRIPTION   |
|---------------------------------------------------------------------------------------|------|---|
|      | -    | NEW TRANSFORMER -FX-FX-600W TRANSFORMER<br>COLOR TO MATCH                                                                    |
|      | -    | EXISTING J-BOX   |
|      | -    | 120V GFI, WATERPROOF OUTLET                                                                                                  |
|      | -    | LANDSCAPE LIGHT SWITCHES   |
| (A)  | -    | FARO - LOTUS 350 DARK GREY 18w<br>BEACON LIGHT                                                                               |
| (B)  | -    | IN-LITE - DISC 12V   |
|      | -    | B-K LIGHTING - MC-512-BLP;<br>MC-16KINLEY 6.5w<br>SATIN BLACK w. TREE STRAP                                                  |
| (D)  | -    | WAK LIGHTING - WL-LED100-30-68-GH<br>FILASTER WALL LIGHTS 3.9w<br>@ 24"-30" HT. TO WASH GROUND @<br>BASE DRIVE, WALLS, STEPS |
| (E)  | -    | FX-LUMINAIRE - PB-3 LED-FB;<br>4w FLAT BLACK -GROUND MOUNTED                                                                 |
| (F)  | -    | UNDER STRIP RAILING STRIP LIGHTS TO<br>ILLUMINATE STEPS (T.B.D. by ARCH)                                                     |
|      | -    | SWITCH CONDUIT   |
|      | -    | ALL WORK UNDER PAVING TO SLEEVED.                                                                                            |

- 1) PHOTO CELL SYSTEMS TIMING T.B.D.
- 2) ALL SYSTEMS SHALL HAVE SWITCH OVERRIDE CAPABILITY
- 3) LOCATE ALL LOW VOLTAGE WIRES IN CONDUIT. BURY A MIN. OF 3".
- 4) WELL OR ACCENT LIGHTS TO BE DETERMINED IN FIELD BY LANDSCAPE ARCHITECT BASED ON QUALITY OF LIGHT IN TREE CANOPY.
- 5) ALL CABLE IS TO BE APPROPRIATELY SIZED PER LENGTH OF RUN & LOAD BY ELECTRICIAN.

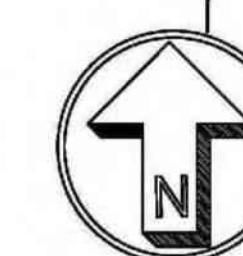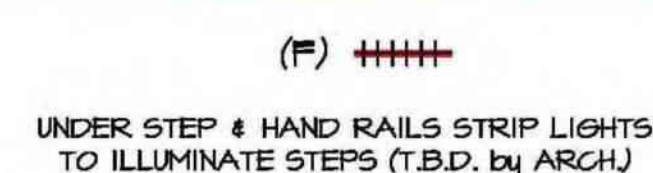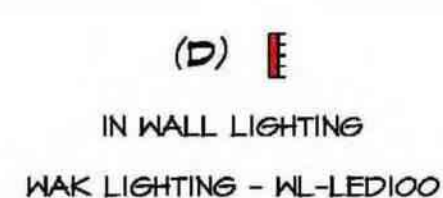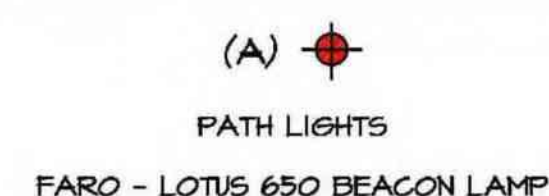

NORTH

SCALE: 1" = 20'-0"

PROGRESS PRINT  
NOT FOR CONSTRUCTION



The landscape architect and his consultants do not warrant or guarantee the accuracy and completeness of the work product herein beyond a reasonable diligence. If any mistakes, omissions, or discrepancies are found to exist within the work product, the landscape architect shall be promptly notified so that he may have the opportunity to take whatever steps necessary to resolve them. Failure to promptly notify the landscape architect of such conditions shall absolve the landscape architect from any responsibility for the consequences of such discrepancies. Actions without the knowledge and consent of the landscape architect or in contradiction to the landscape architects work product or recommendations shall become the responsibility not of the landscape architect but of the parties responsible taken, such action. This plan and design are the exclusive property of Earthform Design and cannot be used or reproduced without the landscape architects written consent.



