

HOLLIPAT PARKING AMENDMENT

SITE IMPROVEMENT PLANS

CASE No. 19-080-DPAM

CITY OF GOLETA, CALIFORNIA

LIST OF SYMBOLS:

AC	ASPHALTIC CONCRETE
ACP	ASBESTOS CEMENT PIPE
AB	AGGREGATE BASE
BC	BEGIN CURVE
BCR	BEGIN CURB RETURN
BD	BASEMENT DRAIN
BFV	BUTTERFLY VALVE
BM	BENCHMARK
BV	BALL VALVE
BVC	BEGIN VERTICAL CURVE
BW	BACK OF WALK
CIP	CAST IRON PIPE
CJ	CRACK CONTROL JOINT
CL	CLASS
C OR CL	CENTERLINE
CMP	CORRUGATED METAL PIPE
CLR	CLEAR
CMU	CONCRETE MASONRY UNIT
CO	CLEANOUT
CTV	CABLE TELEVISION
DIP	DUCTILE IRON PIPE
D	DRAIN
E	ELECTRICAL
DI	DROP INLET
EC	END CURVE
ECR	END CURB RETURN
EG	EXISTING GRADE
EJ	EXPANSION JOINT
EL	ELEVATION
EP	EDGE OF PAVEMENT
EVC	END VERTICAL CURVE
EX	EXISTING
FD	FLOOR DRAIN
FF	FINISH FLOOR
FG	FINISH GRADE
FH	FIRE HYDRANT
FL OR FL	FLOWLINE
FLG	FLANGE
G	FINISH SURFACE
GB	GRADE BREAK
GM	GAS METER
GSP	GALVANIZED STEEL PIPE
GSV	GAS VALVE
GV	GATE VALVE
HB	HOSE BIB
HP	HIGH POINT
INV	INVERT
CL	CURVE LENGTH
LF	LINEAL FEET
MH	MANHOLE
MJ	MECHANICAL JOINT
NIC	NOT INCLUDED IN CONTRACT
OC	ON CENTER
OCW	ON CENTER EACH WAY
PCC	POINT OF COMPOUND CURVATURE
P	POINT OF INTERSECTION (OF CURVE TANGENTS)
R OR PL	PROPERTY LINE
PRC	POINT OF REVERSE CURVATURE
PV	POLY-VINYL CHLORIDE
PV	PLUG VALVE
R	RADIUS
RCP	REINFORCED CONCRETE PIPE
RD	ROOF DRAIN
RG	RETAINING GLAND
RSJ	ROUGH SURFACE JOINT
RW	RIGHT-OF-WAY
S	SEWER
SD	STORM DRAIN
SL	STREET LIGHT
STL	STAINLESS STEEL
STA	STATION
STD DTL	STANDARD DETAIL
T	TELEPHONE
T BLK	THRUST BLOCK
TB	TOP OF BERM
TC	TOP OF CURB
TCN	TOP OF CONCRETE
TD	TOP OF DIKE
TF	TOP OF FOOTING
TG	TOP OF GRATE
TI	TRAFFIC INDEX
TL	TRAFFIC LIGHT
TP	TOP OF PAVEMENT
TYP	TYPICAL
TW	TOP OF WALL
VCP	VITRIFIED CLAY PIPE
VPI	VERTICAL POINT OF INTERSECTION (OF VERTICAL CURVE TANGENTS)
W	WATER
W	WITH
WD	WALL DRAIN
WM	WATER METER
WV	WATER VALVE
Δ	DELTA (CURVE CENTRAL ANGLE)
±	APPROXIMATELY
%	PERCENT
<	LESS THAN
>	GREATER THAN

LEGEND:

DESCRIPTION	EXISTING	PROPOSED
CENTERLINE		
EDGE OF A.C. PAVEMENT		
ELEVATION		
CONCRETE PAVEMENT		
A.C. PAVEMENT		
PROPERTY LINE		
RIGHT-OF-WAY LINE		
EASEMENT LINE		
CONTOURS (MAJOR)		
CONTOURS (MINOR)		
BENCH MARK		
TREE CANOPY		
APPROX. SAW CUT LINE		
LIMIT OF GRADING LINE		
GRADE BREAK LINE		
FLOW LINE		
SLOPE LINE		
FENCE		
RETAINING WALL		
WATER		
SEWER		
STORM DRAIN		
POWER		
GAS		
TELEPHONE		
CABLE TV		
MANHOLE		
CLEANOUT		
WATER METER & LATERAL		
FIRE HYDRANT		
THRUST BLOCK		
FITTING		
STREET LIGHT		

ESTIMATED EARTHWORK QUANTITIES:

ZONE OI (CASE No. 19-080-DPAM):

CUT: 1,600 CUBIC YARDS / FILL: 0 CUBIC YARDS

ZONE RM (CASE No. 19-0001-UCP):

CUT: 100 CUBIC YARDS / FILL: 700 CUBIC YARDS

TOTAL: CUT: 1,700 CUBIC YARDS / FILL: 700 CUBIC YARDS

NET: 1,000 CUBIC YARDS (EXPORT)

NOTE: SHRINKAGE, CONSOLIDATION AND SUBSIDENCE FACTORS AND LOSSES DUE TO CLEARING AND DEMOLITION OPERATIONS ARE NOT INCLUDED. ESTIMATED EARTHWORK QUANTITIES ARE BASED ON THE APPROXIMATE DIFFERENCE BETWEEN EXISTING GRADES AND PROPOSED FINISH GRADES OR PAVEMENT SUBGRADES, AS INDICATED ON THE PLANS, AND SHOULD VARY ACCORDING TO THESE FACTORS AND LOSSES.

CONTRACTOR SHALL ACCEPT OR CONFIRM EXISTING TOPOGRAPHIC INFORMATION, SHALL REVIEW THE SITE AND THE GEOTECHNICAL REPORT(S) AND MAKE HIS OWN INTERPRETATIONS AND CONCLUSIONS WITH RESPECT THERETO, AND SHALL PERFORM AN INDEPENDENT EARTHWORK ESTIMATE ON WHICH TO BASE HIS BID. ONCE GRADING IS STARTED, THE TOPOGRAPHIC INFORMATION HAS BEEN ACCEPTED BY CONTRACTOR.

PROJECT DESCRIPTION:

A DEVELOPMENT PLAN AMENDMENT (DPA) IS REQUESTED TO FORMALLY PERMIT THE PREVIOUSLY APPROVED TEMPORARY PARKING LOT LOCATED AT 334 S. PATTERSON AVE., (APN: 065-090-028), THAT WAS INITIALLY INSTALLED TO ACCOMMODATE PARKING AT GVCH DURING THE CONSTRUCTION PHASES OF THE CAMPUS REPLACEMENT PLAN, APPROVED IN 2008 UNDER CASE NO. 07-171-DP. THE SUBJECT PARCEL HAS THREE ZONING AND LAND USE DESIGNATIONS: OFFICE AND INSTITUTIONAL (OI), MEDIUM DENSITY RESIDENTIAL (RM), AND HIGH DENSITY RESIDENTIAL (RH). THE DPA REQUEST WILL FORMALIZE A PORTION OF THE PARKING LOT SITE TO INCLUDE 270 PERMANENT PARKING SPACES AND IMPROVE EXISTING SITE CONDITIONS WITH LANDSCAPING, BICYCLE PARKING, AND ACCESS AND CIRCULATION IMPROVEMENTS. PUBLIC IMPROVEMENTS FOR PATTERSON AVENUE AND HOLLISTER AVENUE ARE PROPOSED IN COMPLIANCE WITH CITY STANDARDS FOR CURB, GUTTER, SIDEWALK, STREETLIGHTING, DRIVEWAY APRONS, LANDSCAPING AND PARKWAY AREAS.


AN ADJUSTMENT IS REQUESTED TO ALLOW RETENTION OF 46 PARKING SPACES IN THE FRONT YARD SETBACK ALONG PATTERSON AVE. (A 5' SETBACK IS PROVIDED INSTEAD OF 10'). THE PROPOSED "OFF-SITE" PARKING SPACES AT THE HOLLIPAT SITE WILL BE PARTIALLY UTILIZED TO SATISFY PARKING DEMAND FOR THE NEW REHABILITATION HOSPITAL AT GVCH (CASE NO. 20-002-DP; 351 S. PATTERSON, AVE., APN: 065-090-022).

PROJECT DATA

LOCATION: 334 S. PATTERSON AVENUE
GOLETA, CA 93117

APN: 065-090-028

LOT AREA: 551,458 SF / 12.66 AC GROSS
418,028 SF / 9.60 AC NET

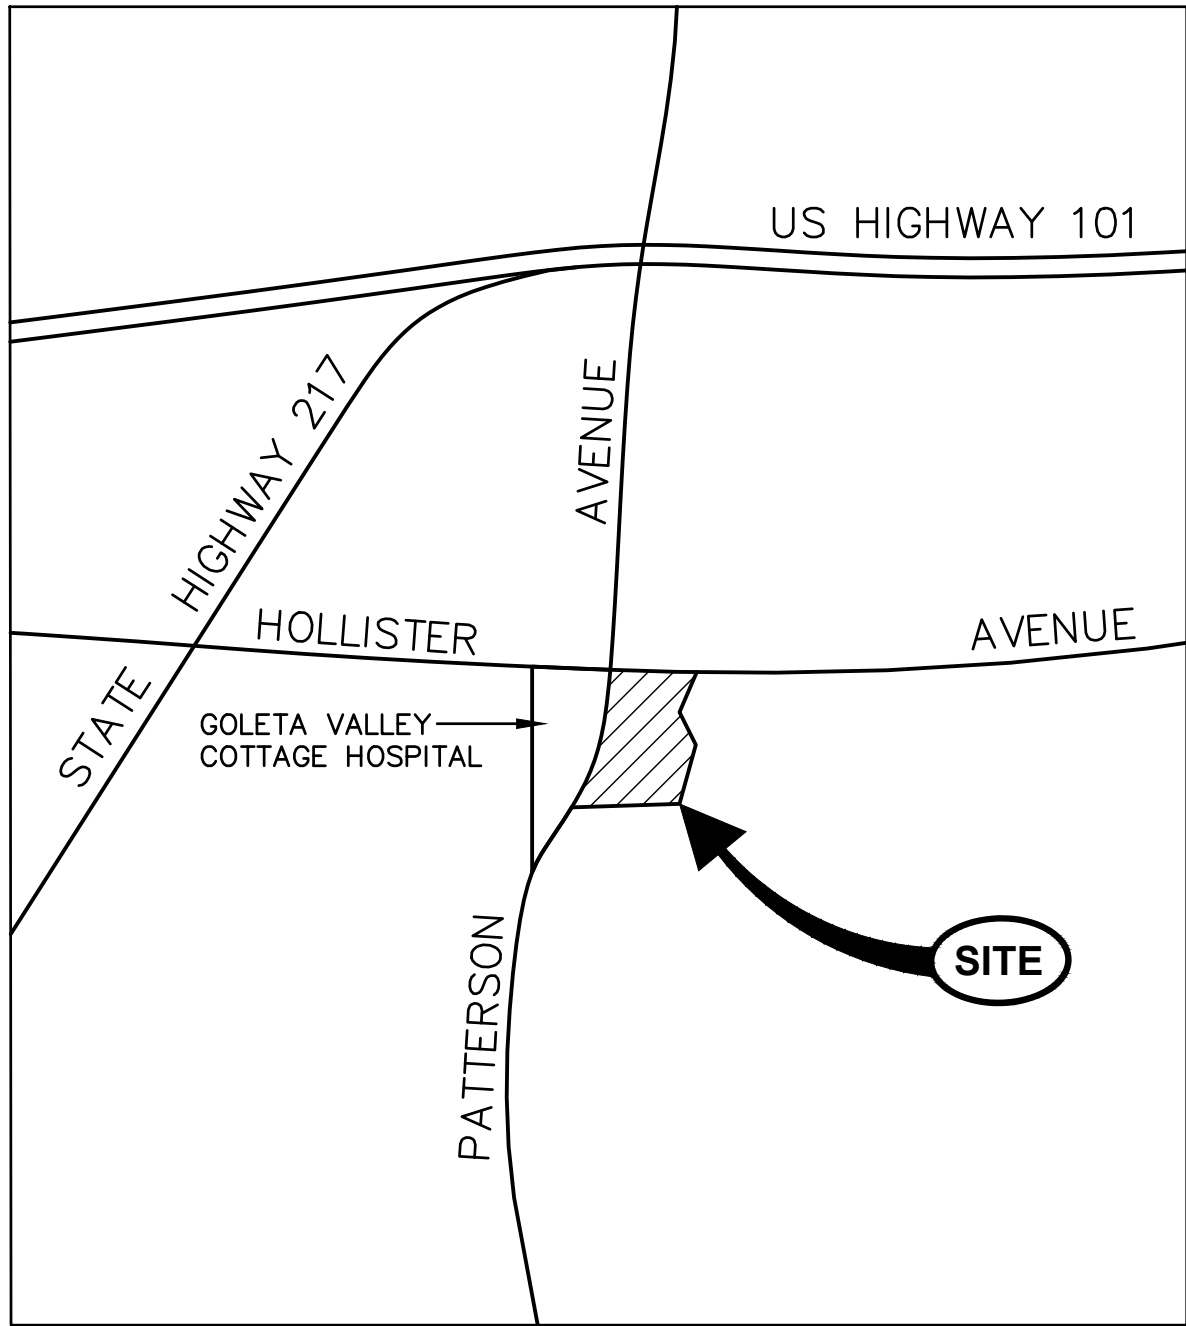

VICINITY MAP
NOT TO SCALE

OWNERS RESPONSIBILITIES:

A. PRIOR TO COMMENCING CONSTRUCTION CALLED FOR BY THESE PLANS, SPECIFICATIONS AND DETAILS, THE OWNER SHALL ENGAGE A GEOTECHNICAL ENGINEER TO PROVIDE CONSTRUCTION PHASE OBSERVATION AND TESTING SERVICES AN SHALL ALSO ENGAGE THE PROJECT ENGINEER OR ANOTHER QUALIFIED PARTY TO PROVIDE PROJECT CONSTRUCTION OBSERVATION AND ASSURANCES ON CONFORMANCE WITH THE APPROVED PLANS, SPECIFICATIONS AND AGENCY REQUIREMENTS. THE OWNER SHALL ALSO ASSURE THAT CONTRACTOR(S) ENGAGED TO PROPERLY IMPLEMENT THE CONSTRUCTION CALLED FOR ON THESE PLANS, SPECIFICATIONS AND DETAILS INCLUDING THOSE TASKS CALLED FOR ON THE PROJECT STORM WATER POLLUTION PREVENTION PLAN DOCUMENT OR EROSION CONTROL PLAN SHEETS ATTACHED AS PART OF THESE PLANS.

GEOTECHNICAL ENGINEER'S RESPONSIBILITIES:

- A GEOTECHNICAL ENGINEER SHALL REVIEW THESE PLANS WITH RESPECT TO GENERAL CONFORMANCE WITH THE INTENT OF THE RECOMMENDATIONS PRESENTED IN THE PROJECT SOILS ENGINEERING REPORT. THE PLAN REVIEW SHALL BE PERFORMED SPECIFICALLY WITH RESPECT TO GEOTECHNICAL FACTORS DISCUSSED IN THE REFERENCED REPORT. IN PERFORMING THE REVIEW, A GEOTECHNICAL ENGINEER SHALL ATTEMPT TO VERIFY THAT THE CONCEPTS AND RECOMMENDATIONS PRESENTED IN THE REPORT ARE GENERALLY INCORPORATED INTO THE PLANS. IN ACCORDANCE WITH THIS LEVEL REVIEW, THE PLANS ARE TO BE FOUND IN SUBSTANTIAL CONFORMANCE WITH THE CONCEPTS AND RECOMMENDATIONS PRESENTED IN THE NOTED REPORT.
- UPON BEING RETAINED BY THE OWNER, PRIOR TO CONSTRUCTION THE GEOTECHNICAL ENGINEER SHALL RECOMMEND TO THE OWNER AND THE CONTRACTOR THE LEVEL OF OBSERVATION AND TESTING THAT WILL BE PROVIDED DURING CONSTRUCTION. PROVIDED THAT THE CONTRACTOR FULFILLS HIS OR HER RESPONSIBILITY FOR THOSE SERVICES DURING CONSTRUCTION, THE GEOTECHNICAL ENGINEER SHALL PROVIDE OBSERVATION AND TESTING AT THE PROJECT WORK AREA OF EARTHWORK OPERATIONS, INCLUDING TRENCHING AND PAVEMENT SUBGRADE PREPARATION, AS NECESSARY TO HAVE REASONABLE CERTAINTY THAT THE EARTHWORK IS PERFORMED IN GENERAL COMPLIANCE WITH THE GEOTECHNICAL ENGINEER'S RECOMMENDATIONS, AND WITH THE REQUIREMENTS OF THE COUNTY OF SANTA BARBARA.
- UPON COMPLETION OF EARTHWORK, THE GEOTECHNICAL ENGINEER SHALL, UPON REQUEST, PROVIDE A FINAL REPORT WITH RESULTS OF THEIR OBSERVATION AND TESTING DURING EARTHWORK OPERATIONS. PROVIDED THAT THE WORK IS PERFORMED IN CONFORMANCE WITH THE GEOTECHNICAL ENGINEER'S RECOMMENDATIONS, THE REPORT WILL STATE THEIR OPINION THAT THE GRADING WAS COMPLETED IN SUBSTANTIAL COMPLIANCE WITH THE GEOTECHNICAL ENGINEER'S RECOMMENDATIONS.

CONTRACTORS STORM WATER POLLUTION CONTROL RESPONSIBILITIES:

- THE CONTRACTOR SHALL BE RESPONSIBLE TO CONSTRUCT AND MAINTAIN POLLUTION PREVENTION MEASURES, INCLUDING THOSE FOR EROSION AND SEDIMENT CONTROL, AS NECESSARY TO PREVENT ANY POLLUTANT AT ANY LEVEL FROM BEING CONVEYED OFF THE CONSTRUCTION SITE AND THAT THESE MEASURES MUST CONTINUE TO BE MAINTAINED UNTIL THE REQUIRED POST-CONSTRUCTION POLLUTION PREVENTION MEASURES ARE IN PLACE AND COMPLETELY FUNCTIONAL, INCLUDING PERMANENT LANDSCAPING.
- THE SPECIFIC MEASURES WHICH MAY BE CALLED FOR ON THE PROJECT STORM WATER POLLUTION PREVENTION PLAN CANNOT ADDRESS ALL SITE DEVELOPMENT AND STORM CHARACTERISTICS WHICH WILL EVOLVE OVER THE COURSE OF CONSTRUCTION AND THAT IT IS THE CONTRACTORS RESPONSIBILITY TO NOT ONLY IMPLEMENT THE PLAN, BUT TO MAKE ADJUSTMENTS AND EXPANSIONS IN THE IMPLEMENTATION AS NECESSARY TO ADAPT TO THE CONTRACTORS CONSTRUCTION OPERATIONS AND SCHEDULE AND ADDRESS EVOLVING SITE CONDITIONS AND ACTUAL WEATHER CONDITIONS.
- IT IS THE CONTRACTOR'S RESPONSIBILITY TO ENSURE EMPLOYEES AND SUBCONTRACTORS ARE TRAINED REGARDING THESE REQUIREMENTS AND TO MAINTAIN RECORDS OF THE INSTALLATION, MODIFICATION, INSPECTION, AND MAINTENANCE OF STORM WATER POLLUTION PREVENTION MEASURES INCLUDING, BUT NOT LIMITED TO: TRAINING, INSPECTION, MAINTENANCE LOG, RECORD DRAWINGS SHOWING LOCATIONS, LIMITS, AND DATES OF INSTALLATION FOR VARIOUS MEASURES; DATED PHOTOGRAPHERS AND FIELD SKETCHES.
- THE CONTRACTOR SHALL BE FAMILIAR WITH AND AGREE TO IMPLEMENT THE MEASURES AND INSTALLATIONS DEPICTED ON THE PROJECT STORM WATER POLLUTION PREVENTION PLAN INCLUDING INSTALLATION, ROUTINE INSPECTION AND MAINTENANCE, ADJUSTMENTS AND EXPANSION DUE TO EVOLVING SITE CONDITIONS, EMERGENCY MAINTENANCE AND ADJUSTMENTS DUE TO ACTUAL STORM AND SITE CONDITIONS, AND DOCUMENTATION.

SHEET INDEX

SHEET NO.	GENERAL DESCRIPTION
1	G-1 TITLE SHEET
2	SP-1 SITE PLAN
3	C-1 SITE IMPROVEMENT PLAN
4	C-2 SITE RESTORATION PLAN
5	SR-1 SITE RESTORATION STUDY
6	EC-1 EROSION CONTROL PLAN & DETAILS
7	LP-1 PLANTING PLAN
8	LP-2 PLANTING DETAILS
9	LP-3 PLANTING SPECIFICATIONS
10	LI-1 IRRIGATION PLAN
11	LI-2 IRRIGATION DETAILS
12	LI-3 IRRIGATION SPECIFICATIONS
13	E1.0 ELECTRICAL SYMBOLS SPECS
14	E1.1 ELECTRICAL SITE PLAN
15	E1.2 ELECTRICAL SITE PHOTOMETRIC PLAN
16	E1.3 SITE PHOTOMETRIC COLOR FLOW PLAN

USE OF PLANS

THIS DRAWING IS PROVIDED IN AN ELECTRONIC FORMAT (ON COMPUTER DISK) AS A COURTESY IF REQUESTED BY THE USER. THE DELIVERY OF THE ELECTRONIC FILE DOES NOT CONSTITUTE THE DELIVERY OF OUR PROFESSIONAL WORK PRODUCT. THE SIGNED HARD COPY PREPARED FOR THE PROJECT CONSTITUTES OUR PROFESSIONAL WORK PRODUCT AND THE HARD COPY MUST BE REFERRED TO FOR THE CORRECT DESIGN INFORMATION. THESE PLANS HAVE BEEN PREPARED SOLELY FOR USE FOR THE PROJECT SCOPE AND SITE SPECIFICALLY IDENTIFIED HEREON AT THE TIME THESE PLANS ARE SIGNED. THE ENGINEER PREPARING THESE PLANS WILL NOT BE RESPONSIBLE FOR, OR LIABLE FOR, USE OF ANY PART OF THESE PLANS, INCLUDING ANY NOTE OR DETAIL, FOR ANY UNAPPROVED OR REVISED PROJECT SCOPE, OR FOR ANY OTHER PROJECT AT THIS OR ANY OTHER SITE. USER AGREES TO INDEMNIFY AND HOLD HARMLESS F&A FOR ALL COSTS AND DAMAGES IF USED.

USE OF ELECTRONIC INFORMATION

ELECTRONIC INFORMATION MAY BE PROVIDED BY THE ENGINEER FOR CONVENIENCE, UNDER NO CIRCUMSTANCES SHALL DELIVERY OF ELECTRONIC FILES FOR USE BY OTHERS BE DEEMED A SALE BY THE ENGINEER AND THE ENGINEER MAKES NO WARRANTIES, EITHER EXPRESS OR IMPLIED, OF MERCHANTABILITY AND FITNESS FOR ANY PARTICULAR PURPOSE. IN NO EVENT SHALL THE ENGINEER BE LIABLE FOR INDIRECT OR CONSEQUENTIAL DAMAGES AS A RESULT OF THE USE OR REUSE OF THE ELECTRONIC FILES BY OTHERS.

ELECTRONIC INFORMATION IS INTENDED TO PROVIDE INFORMATION SUPPLEMENTAL AND SUBORDINATE TO THE CONSTRUCTION CONTRACT DOCUMENTS. LAYOUT AND CONSTRUCTION OF PROJECT ELEMENTS SHALL BE BASED ON DIMENSIONS AND INFORMATION INCLUDED ON THE SIGNED AND SEALED CONSTRUCTION CONTRACT DOCUMENTS WHICH SHALL CONTROL OVER ELECTRONIC INFORMATION. USER IS RESPONSIBLE FOR CONFIRMING LOCATION OF PROPOSED IMPROVEMENTS BASED ON DIMENSIONS AND INFORMATION INCLUDED ON THE CONSTRUCTION CONTRACT DOCUMENTS; INCONSISTENCIES BETWEEN THE ELECTRONIC INFORMATION AND THE CONSTRUCTION CONTRACT DOCUMENTS SHALL BE BROUGHT TO THE ATTENTION OF THE ENGINEER FOR RESOLUTION PRIOR TO CONSTRUCTION.

PROJECT ELEMENTS SUCH AS MANHOLES, CATCH BASINS, UTILITY VAULTS, VALVE ASSEMBLIES, STAIRS, RAMPS, WALLS, ETC. ARE SHOWN SCHEMATICALLY IN THE ELECTRONIC INFORMATION AND CONSTRUCTION OF THESE ELEMENTS SHALL BE IN ACCORDANCE WITH THE CONSTRUCTION NOTES AND DETAILS PRESENTED OR REFERENCED IN THE SIGNED AND SEALED CONSTRUCTION CONTRACT DOCUMENTS. IMPROVEMENTS CONSTRUCTED BASED ON ELECTRONIC INFORMATION AND IN CONFLICT WITH THE DRAWING DIMENSIONS DETAILS, AND THE CONSTRUCTION CONTRACT DOCUMENTS SHALL BE REMOVED AND CONSTRUCTED IN THE PROPER LOCATION AND DIMENSIONS AT CONTRACTOR'S SOLE EXPENSE.

DIGITAL DRAWINGS ARE TYPICALLY A COMPILATION OF DRAWINGS FROM A NUMBER OF SOURCES AND, AS SUCH, THERE IS INFORMATION IN THE ELECTRONIC FILE ISSUED BY THE ENGINEER THAT WAS NOT DEVELOPED BY THE ENGINEER AND IS NOT AUTHORIZED BY THE ENGINEER FOR USE BY OTHERS. ELECTRONIC INFORMATION PROVIDED BY THE ENGINEER SHALL ONLY BE APPLICABLE FOR IMPROVEMENTS DESIGNED BY THE ENGINEER AND WHICH ARE SPECIFICALLY DESIGNATED BY CONSTRUCTION NOTES AND/OR DETAILS ON THE SIGNED AND SEALED CONTRACT DOCUMENTS.

IF DIGITAL FILES ARE OBTAINED WITH THE INTENT TO USE THEM FOR PROJECT STAKING, THEY SHALL ONLY BE USED BY A QUALIFIED ENGINEER OR LAND SURVEYOR REGISTERED IN THE STATE OF CALIFORNIA. DIGITAL INFORMATION SHALL ONLY BE USED FOR STAKING HORIZONTAL LOCATION OF PROPOSED IMPROVEMENTS AFTER IT HAS BEEN CONFIRMED WITH THE SIGNED AND SEALED CONSTRUCTION CONTRACT DOCUMENTS.

THE DIGITAL DRAWINGS ARE NOT INTENDED TO BE USED DIRECTLY FOR CONTROL OF CONTRACTOR'S GRADING OPERATIONS WITHOUT STAKING BY ENGINEER OR LAND SURVEYOR. THE INTERSECTION OF PROPOSED CUT AND FILL SLOPES WITH EXISTING GRADE IS APPROXIMATE WHERE SHOWN ON THE DRAWINGS AND SHALL BE CONFIRMED BY FIELD STAKING. IT IS THE CONTRACTOR'S RESPONSIBILITY TO CONSTRUCT SLOPES IN CONFORMANCE WITH THE SPECIFIED AND DETAILED REQUIREMENTS CONTAINED IN THE CONTRACT DOCUMENTS.

BENCHMARK:

HORIZONTAL DATUM IS BASED ON AN ASSUMED DATUM DEFINED BY THE CONTROL POINTS AND EXISTING MONUMENTS PROVIDED BELOW.

VERTICAL DATUM NAVD88 DEFINED LOCALLY BY BENCHMARK "43 LA" (NGS PID EW3774). A STANDARD USGS BENCHMARK CAP STAMPED "F 28 43 LA" ON A 3/4" IRON PIPE AT THE INTERSECTION OF KELLOGG AVE AND THE UPRR TRACKS.

ELEVATION = 48.36'

CAUTION! CONFIRM BENCHMARK DATA AND CONDITION WITH PROJECT SURVEYOR (STANTEC) PRIOR TO USE.

TOPOGRAPHY:

EXISTING TOPOGRAPHY COMPILED FROM AERIAL PHOTOGRAPHY DATED JULY 8, 2003 AND SUPPLEMENTED WITH FIELD SURVEY BY PENFIELD & SMITH DATED FEB. 2007.

SURVEY MONUMENT PROTECTION:

PROTECT AND PRESERVE, IN PLACE, ALL SURVEY MONUMENTS AND BENCHMARKS. DO NOT DISTURB, MOVE, OR RELOCATE MONUMENTS OR BENCHMARKS WITHOUT THE PRIOR REVIEW AND APPROVAL BY THE AGENCY HAVING JURISDICTION OVER THE MONUMENT OR BENCHMARK. THE CONTRACTOR SHALL CONTRACT WITH A LICENSED SURVEYOR FOR MONUMENTS REQUIRING DISTURBANCE OR REMOVAL. AND THE SURVEYOR SHALL RESET THE MONUMENTS OR PROVIDE PERMANENT WITNESS MONUMENTS AND FILE THE REQUIRED DOCUMENTATION WITH THE COUNTY SURVEYOR PURSUANT TO BUSINESS AND PROFESSIONAL CODE SECTION 8771.

CONTROL POINTS:

POINT	NORTHING	EASTING	ELEVATION	DESCRIPTION
1	5898.0460	5334.8694	52.10	SET PK&TIN
2	8128.1843	5395.0938	108.34	SET PK&TIN
3	5009.0862	4986.8118	40.69	SET PK&TIN
4	4629.6963	4684.4619	36.07	SET PK&TIN
5	5041.1335	5379.4771	43.83	SET PK&TIN

GVCH Rehabilitation Center Parking Lot Summary

Parking Lot	Spaces Provided - Existing	Spaces Provided - Proposed
Northern Parking Lot	343 Parking Spaces (44%)	343 Parking Spaces (54%)
Southern Parking Lot	53 Parking Spaces (7%)	28 Parking Spaces (4%)
Total GVCH Campus	396 Parking Spaces (51%)	371 Parking Spaces (58%)
Hollipat Lot - Reconfigured	376 Parking Spaces (49%)	271 Parking Spaces (42%)
Under Case. No. 19-080-DPAM		
Total	772 Parking Spaces (100%)	642 Parking Spaces (100%)

City of Goleta Zoning Ordinance Parking Requirements

Land Use	Size	City Parking Ratio	Parking Space Requirement	Parking Provided
Hospital	61 Beds (a) 265 Employees (b)	1 Space/2 Beds 1 Space/3 Employees	31 Spaces 88 Spaces 119 Spaces (265)	
Medical Office (c)	52,678 SF	1 Space/200 SF	263 Spaces (57%)	
Rehab Center	30 Beds (a) 182 Employees (d)	1 Space/2 Beds 1 Space/3 Employees	15 Spaces 61 Spaces 76 Spaces (175)	642 Spaces
Total	91 Beds 447 Employees	NA	458 Spaces (100%)	

- (a) GVCH Original DP 52 in-patient beds licensed beds; 88 total beds (87 were constructed) and 265 Employees. Future GVCH beds include 24 Hospital beds, 20 Emergency beds, 10 Wound Center beds, 6 Outpatient beds, and 1 Endoscopy bed = 30 rehabilitation beds = 91 beds total.
- (b) Employees include 200 full-time and 65 part-time employees.
- (c) The GVCH MOB is located at 5333 Hollister Ave. APN:065-090-023 and is not a part of the proposed project and is referenced per the existing Shared Parking and Reciprocal Access Agreement per OR#2010-0021674.
- (d) Employees include 150 full-time and 32 part-time employees.

IMPORTANT NOTICE

ALL UTILITY LOCATIONS ARE APPROXIMATE. CONTRACTOR IS TO NOTIFY UNDERGROUND SERVICE ALERT TWO WORKING DAYS PRIOR TO STARTING ANY EXCAVATION OR RESURFACING.



Know what's below.
Call before you dig.


TITLE SHEET

HOLLIPAT PARKING AMENDMENT
SITE IMPROVEMENT PLANS
334 SOUTH PATTERSON AVE.
CITY OF GOLETA, CALIFORNIA

G-1

DATE: OCT. 2021

SHT. 1 OF 16

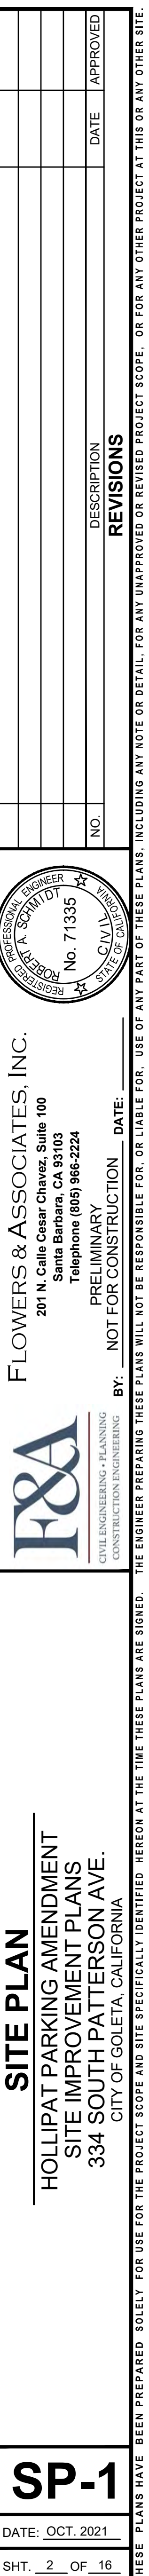


PARKING STATISTICS:

TOTAL: 271 TOTAL
STANDARD SPACES: 207
COMPACT SPACES: 54
ADA SPACES: 10
BICYCLE PARKING: 0


GENERAL CONSTRUCTION NOTES THIS SHEET:

- A. SEE LANDSCAPE ARCHITECTS SHEET LC-1 FOR DEMOLITION PLAN.
B. SEE OFFSITE IMPROVEMENT PLANS FOR ALL FRONTAGE IMPROVEMENTS ON PATTERSON AVE. AND HOLLISTER AVE.
- SPECIFIC CONSTRUCTION NOTES THIS SHEET:**
(NUMBERED ITEM BELOW CORRESPONDS TO NUMBER WITHIN HEXAGON ON DRAWING.)
1. PROTECT EXISTING PAVEMENT.
 2. PROTECT EXISTING LANDSCAPED AREA AND IRRIGATION SYSTEM OUTSIDE OF DISTURBED AREA.
 3. PROTECT EXISTING LIGHT TO REMAIN.
 4. CONSTRUCT SAWCUT LINE AS SHOWN ON PLAN. PROTECT EXISTING EDGE OF PAVEMENT TO REMAIN UNTIL CONSTRUCTION OF CONFORMING IMPROVEMENTS (TYPICAL). REMOVE EXISTING PAVEMENT SECTION AND DISPOSE OF OFFSITE.
 5. CONSTRUCT A.C. PAVEMENT AS SHOWN ON PLANS AND PER STRUCTURAL SECTION DETAIL 1 ON THIS SHEET.
 6. PROTECT EXISTING DRAINAGE INLETS AND / OR OUTLETS.
 7. GRADE UNPAVED AREAS WITHIN LIMITS OF DISTURBANCE TO FINISH GRADES, FLOWLINES AND CONTOURS PER PLAN TO PROVIDE PROPER DRAINAGE AND TO PROVIDE SMOOTH TRANSITION BETWEEN NEW AND EXISTING IMPROVEMENTS. SEE LANDSCAPE PLANS FOR PLANTING AND IRRIGATION.
 8. CONSTRUCT DETENTION BASIN PER DETAIL 2 ON THIS SHEET.
 9. CONSTRUCT 6" STORM DRAIN PIPE OUTLET TO EXISTING 3'X12" RECTANGULAR CURB FACE DISCHARGE (2).
 10. CONSTRUCT 5' WIDE CONCRETE WALKWAY PER DETAIL 3 ON THIS SHEET.
 11. INSTALL 3'-0" WIDE TRUNCATED DOMES PER CBC 2016 REQUIREMENTS.
 12. CONSTRUCT TYPICAL 4" WIDE WHITE PAVEMENT STRIPING AS SHOWN ON PLANS. SANDBLAST AND REMOVE EXISTING STRIPING AS NECESSARY.
 13. CONSTRUCT CRACK / SLURRY SEAL ON ALL EXISTING ASPHALT TO REMAIN.
 14. REMOVE AND REPLACE ACCESSIBLE PARKING SIGNAGE TO ALIGN WITH CORRESPONDING STRIPING.
 15. NOT USED.
 16. REMOVE EXISTING AC PAVEMENT AND REPLACE WITH CONCRETE PAVEMENT PER DETAIL 4 ON THIS SHEET. MATCH EXISTING ELEVATIONS. CONSTRUCT JOINTS AS SHOWN ON PLAN (10' MAX. SPACING, 50' MAX. SPACING BETWEEN EXPANSION JOINTS).

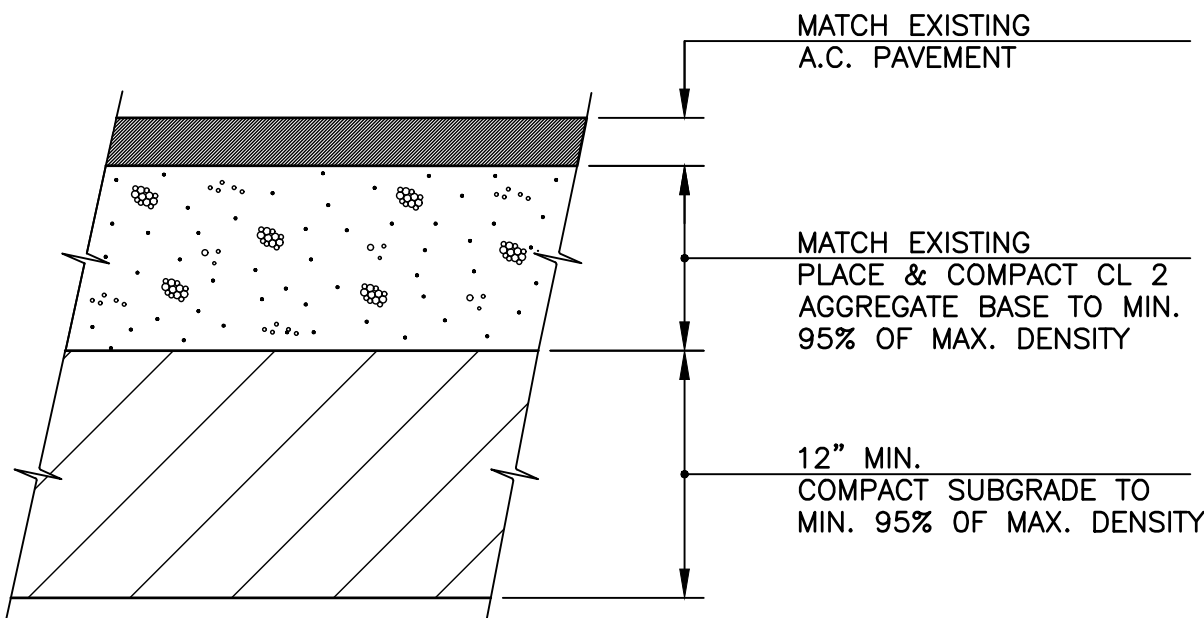

ACTUAL THICKNESS OF A.C. PAVEMENT AND AGGREGATE BASE SHALL BE DETERMINED DURING CONSTRUCTION BY THE GEOTECHNICAL ENGINEER PURSUANT TO R-VALUE TESTING OF SUBGRADE BASED ON T₁= 4.0.


1 TYPICAL A.C. PAVEMENT STRUCTURAL SECTION
NOT TO SCALE

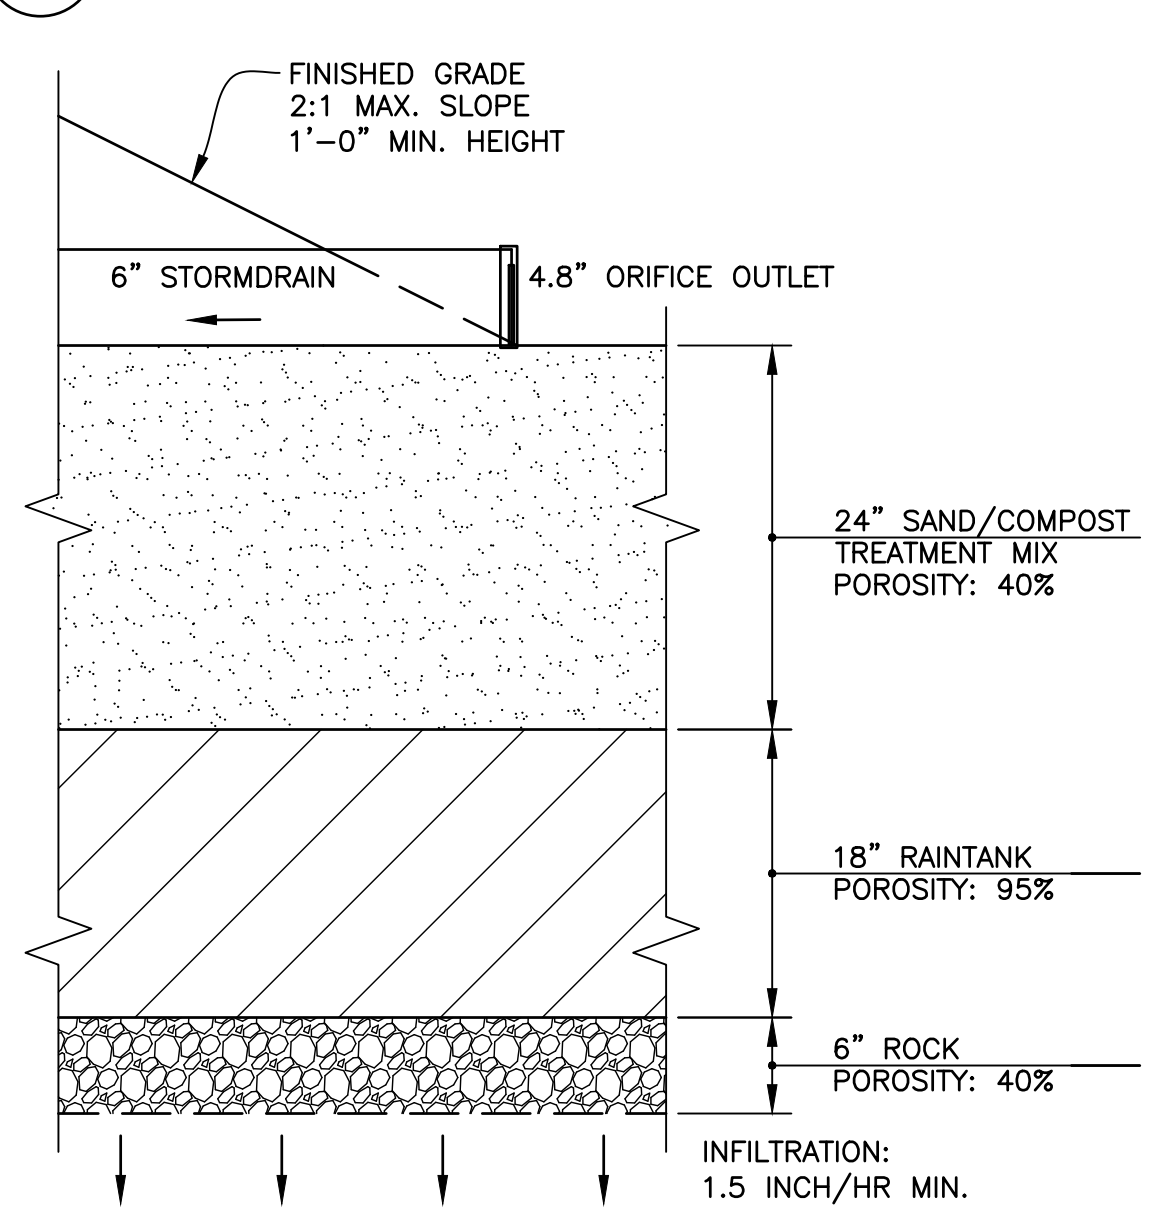


2 TYPICAL DETENTION / TREATMENT SECTION
NOT TO SCALE

THICKENED EDGE IS ON ALL SIDES UNLESS OTHERWISE NOTED
CONSTRUCT 3/8" RADIUS ROUNING ON ALL EXPOSED CORNERS
FORM ALL SIDES
CONSTRUCT JOINTS PER SPECIFICATIONS AND AS SHOWN ON PLANS
CONSTRUCT BROOM FINISH TRANSVERSE TO PATH OF TRAVEL: MEDIUM BROOM WHERE WALK SLOPE IS 5% OR LESS, HEAVY BROOM WHERE SLOPE IS GREATER THAN 5%.

CONST 3,000 PSI CONCRETE PER SPECIFICATIONS WITH #4 BARS CENTERED IN SLAB @ 16" O.C.E.W.

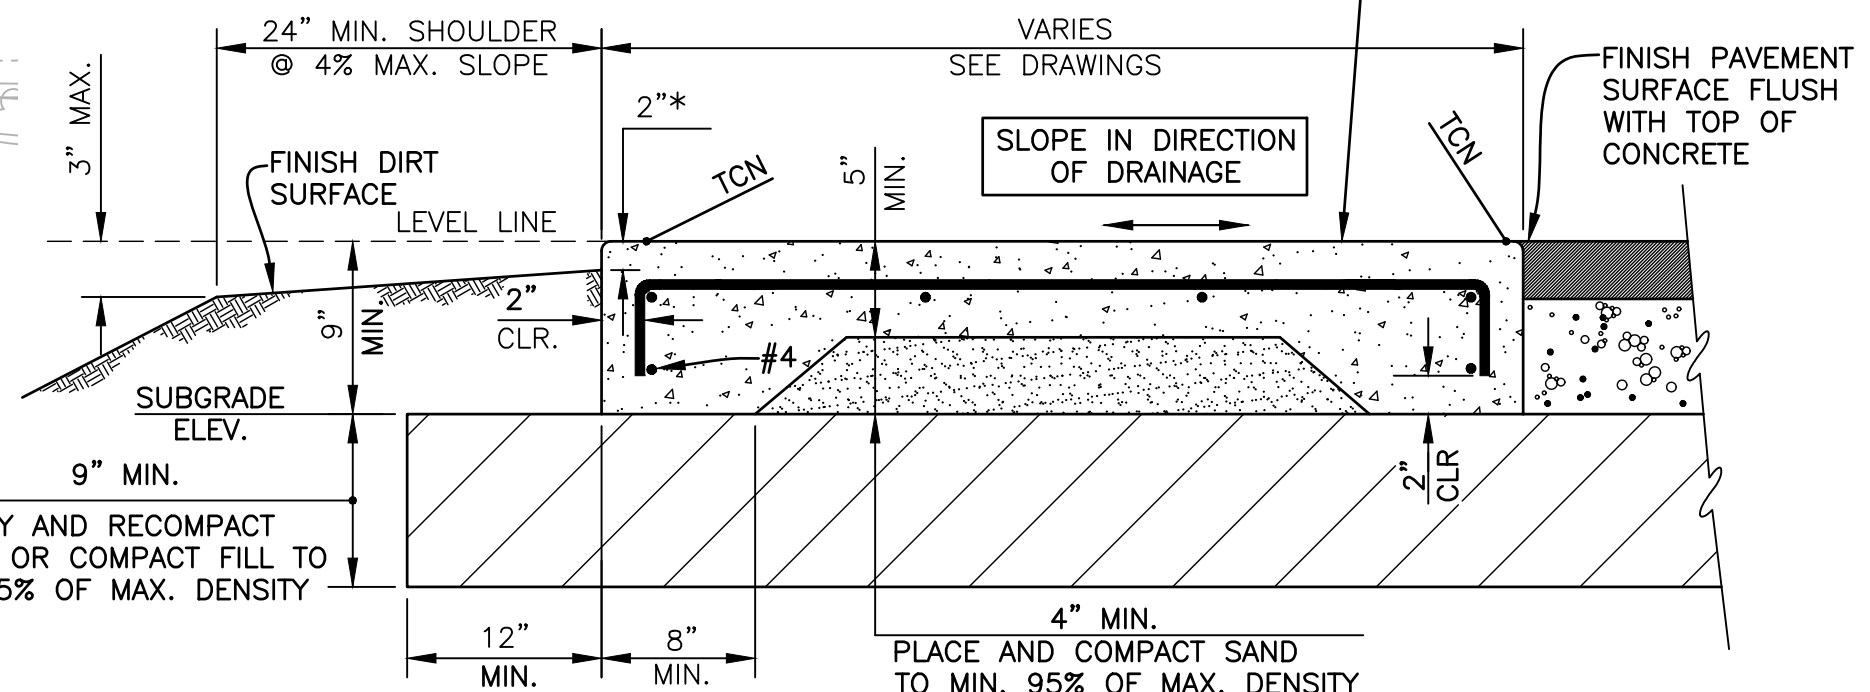

3 WALKWAY WITH THICKENED EDGE DETAIL
NOT TO SCALE

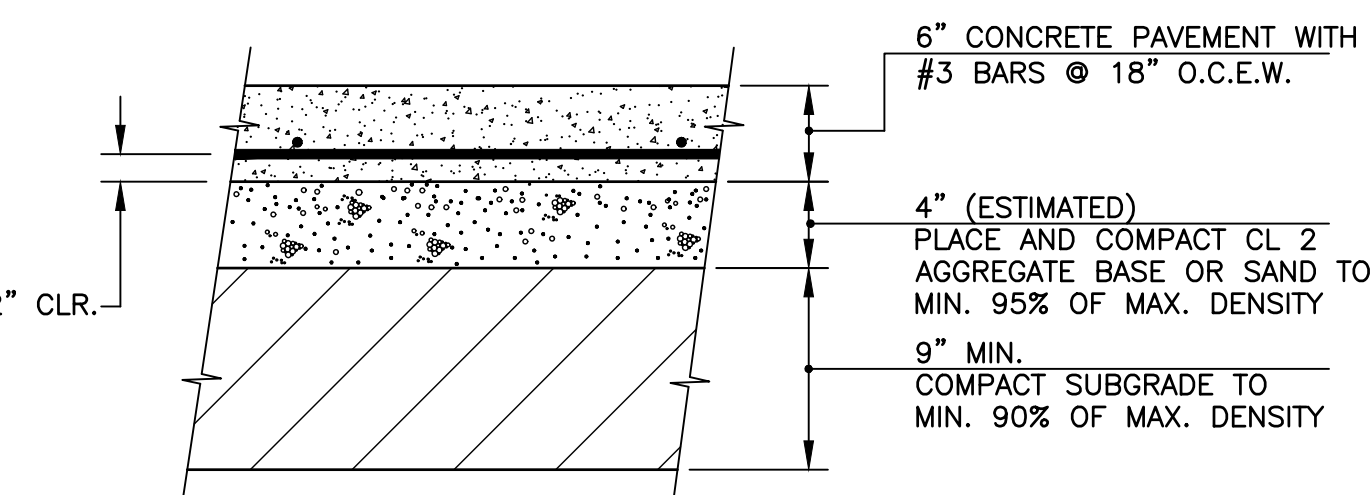


4 TYPICAL CONCRETE PAVEMENT STRUCTURAL SECTION
NOT TO SCALE

ESTIMATED EARTHWORK QUANTITIES:

CUT: 1,600 CUBIC YARDS
FILL: 0 CUBIC YARDS
NOTE: SHRINKAGE, CONSOLIDATION AND SUBSIDIENCE FACTORS AND LOSSES DUE TO CLEARING AND DEMOLITION OPERATIONS ARE NOT INCLUDED. ESTIMATED EARTHWORK QUANTITIES ARE BASED ON THE APPROXIMATE DIFFERENCE BETWEEN EXISTING GRADES AND PROPOSED FINISH GRADES OR PAVEMENT SUBGRADES, AS INDICATED ON THE PLANS, AND SHOULD VARY ACCORDING TO THESE FACTORS AND LOSSES.

CONTRACTOR SHALL ACCEPT OR CONFIRM EXISTING TOPOGRAPHIC INFORMATION. SHALL REVIEW THE SITE AND THE GEOTECHNICAL REPORT(S) AND MAKE HIS OWN INTERPRETATIONS AND CONCLUSIONS WITH RESPECT THERETO, AND SHALL PERFORM AN INDEPENDENT EARTHWORK ESTIMATE ON WHICH TO BASE HIS BID. ONCE GRADING IS STARTED, THE TOPOGRAPHIC INFORMATION HAS BEEN ACCEPTED BY CONTRACTOR.

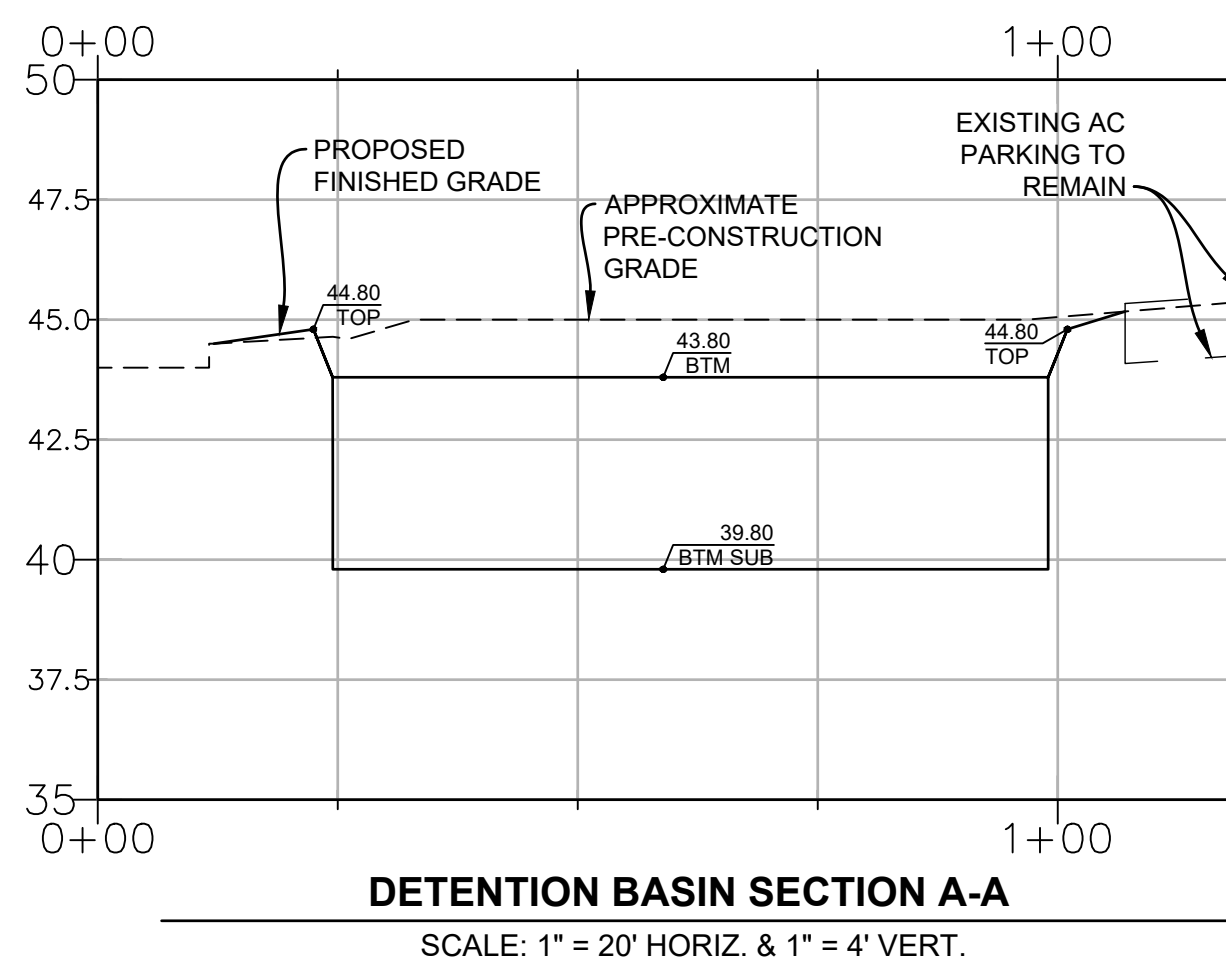

SCALE: 1"=30' GRAPHIC SCALE
IMPORTANT NOTICE
ALL EXISTING UTILITY LOCATIONS ARE APPROXIMATE. CONTRACTOR IS TO NOTIFY UNDERGROUND SERVICE ALERT TWO WORKING DAYS PRIOR TO STARTING ANY EXCAVATION OR RESURFACING.
CALL TOLL FREE 1-800-422-4133

REVISIONS

NO.	DATE	DESCRIPTION

FLOWERS & ASSOCIATES, INC.

201 N. Calle Cesar Chavez, Suite 100
San Jose, CA 95131
Tel: (408) 948-4400
Fax: (408) 948-2224

PRELIMINARY

NOT FOR CONSTRUCTION

DATE:

ENGINEER

NO. 71335

REGISTERED CIVIL ENGINEER

SEAL

DATE:

SITE IMPROVEMENT PLAN

HOLLIPAT PARKING AMENDMENT

SITE IMPROVEMENT PLANS

334 SOUTH PATTERSON AVE.


CITY OF SOLETA, CALIFORNIA

C-1

DATE: OCT. 2021

SHT. 3 OF 16

W.O. 1987

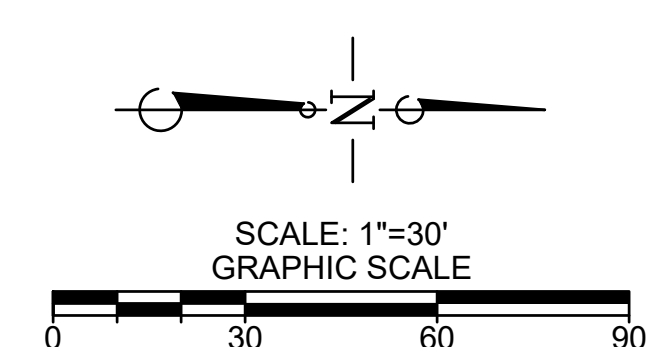


CALL TOLL FREE 1-800-422-4133



W.O. 1987

\\s01910087\CAD\1987_SITE RESTORATION STUDY\EXHIBIT.dwg, 10/26/2021 9:11:40 AM, C:\euser

\\s01910087\CAD\1987_SITE RESTORATION STUDY\EXHIBIT.dwg, 10/26/2021 9:11:40 AM, C:\euser

\\s01910087\CAD\1987_SITE RESTORATION STUDY\EXHIBIT.dwg, 10/26/2021 9:11:40 AM, C:\euser

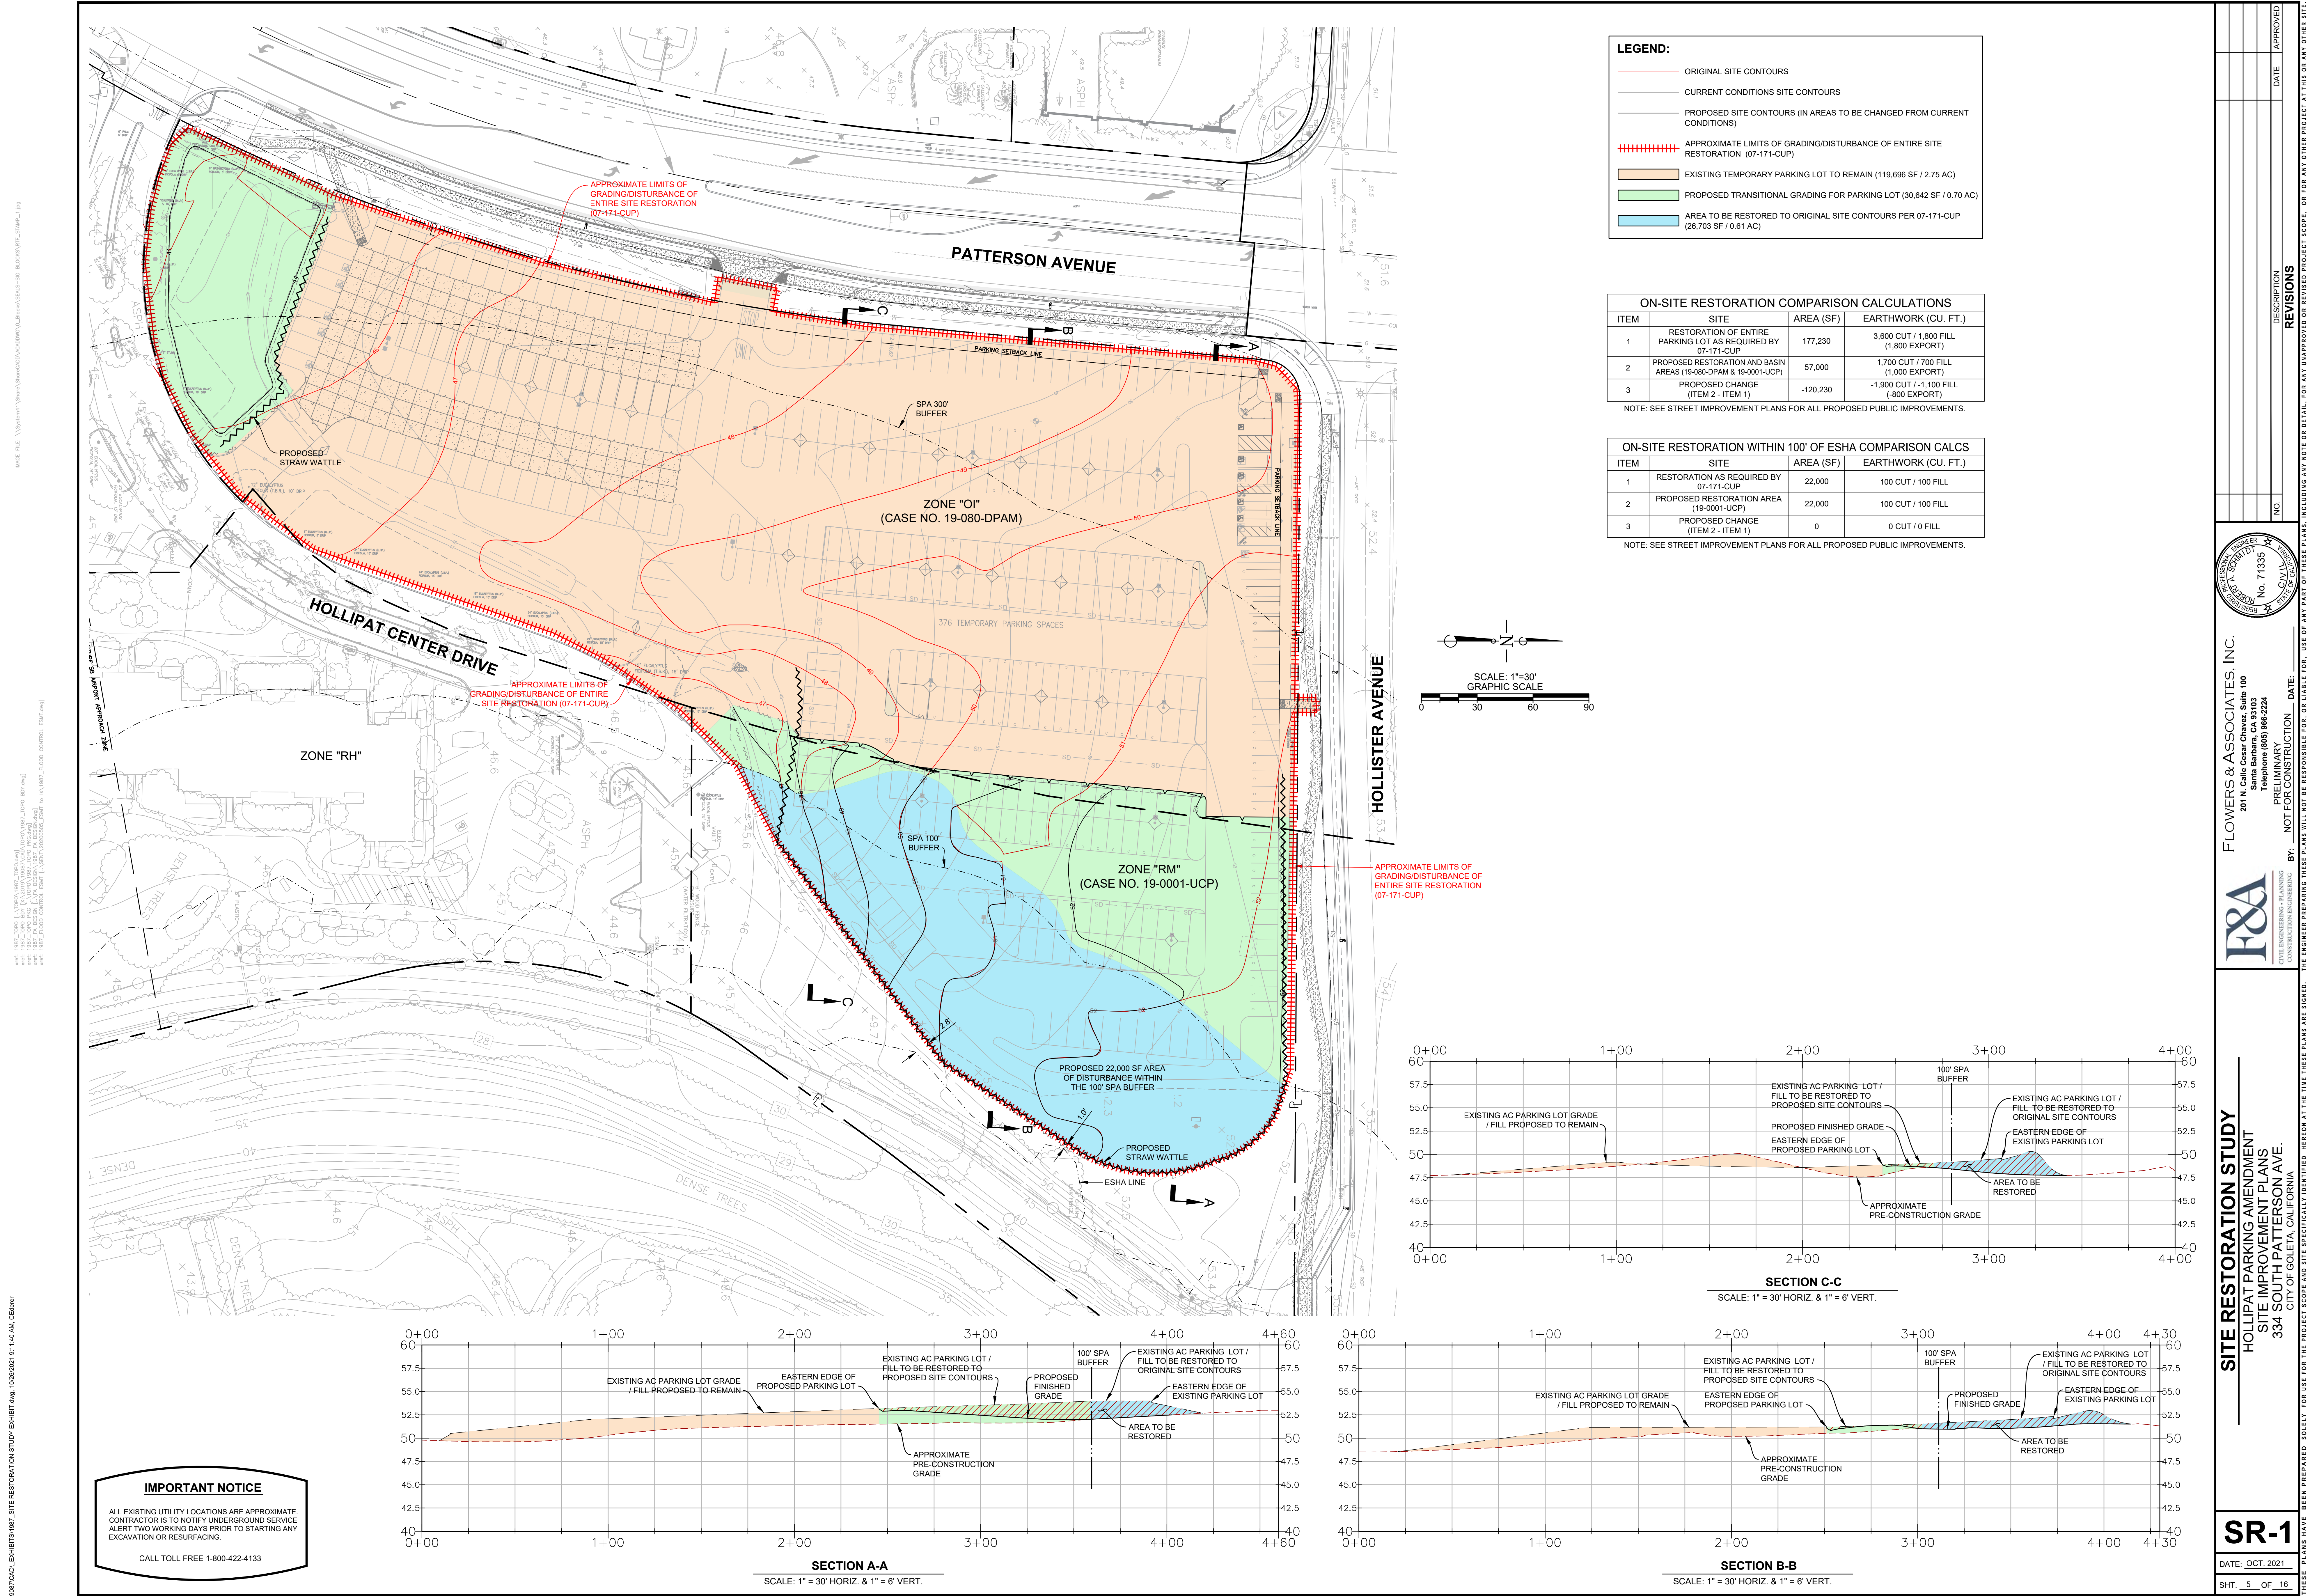

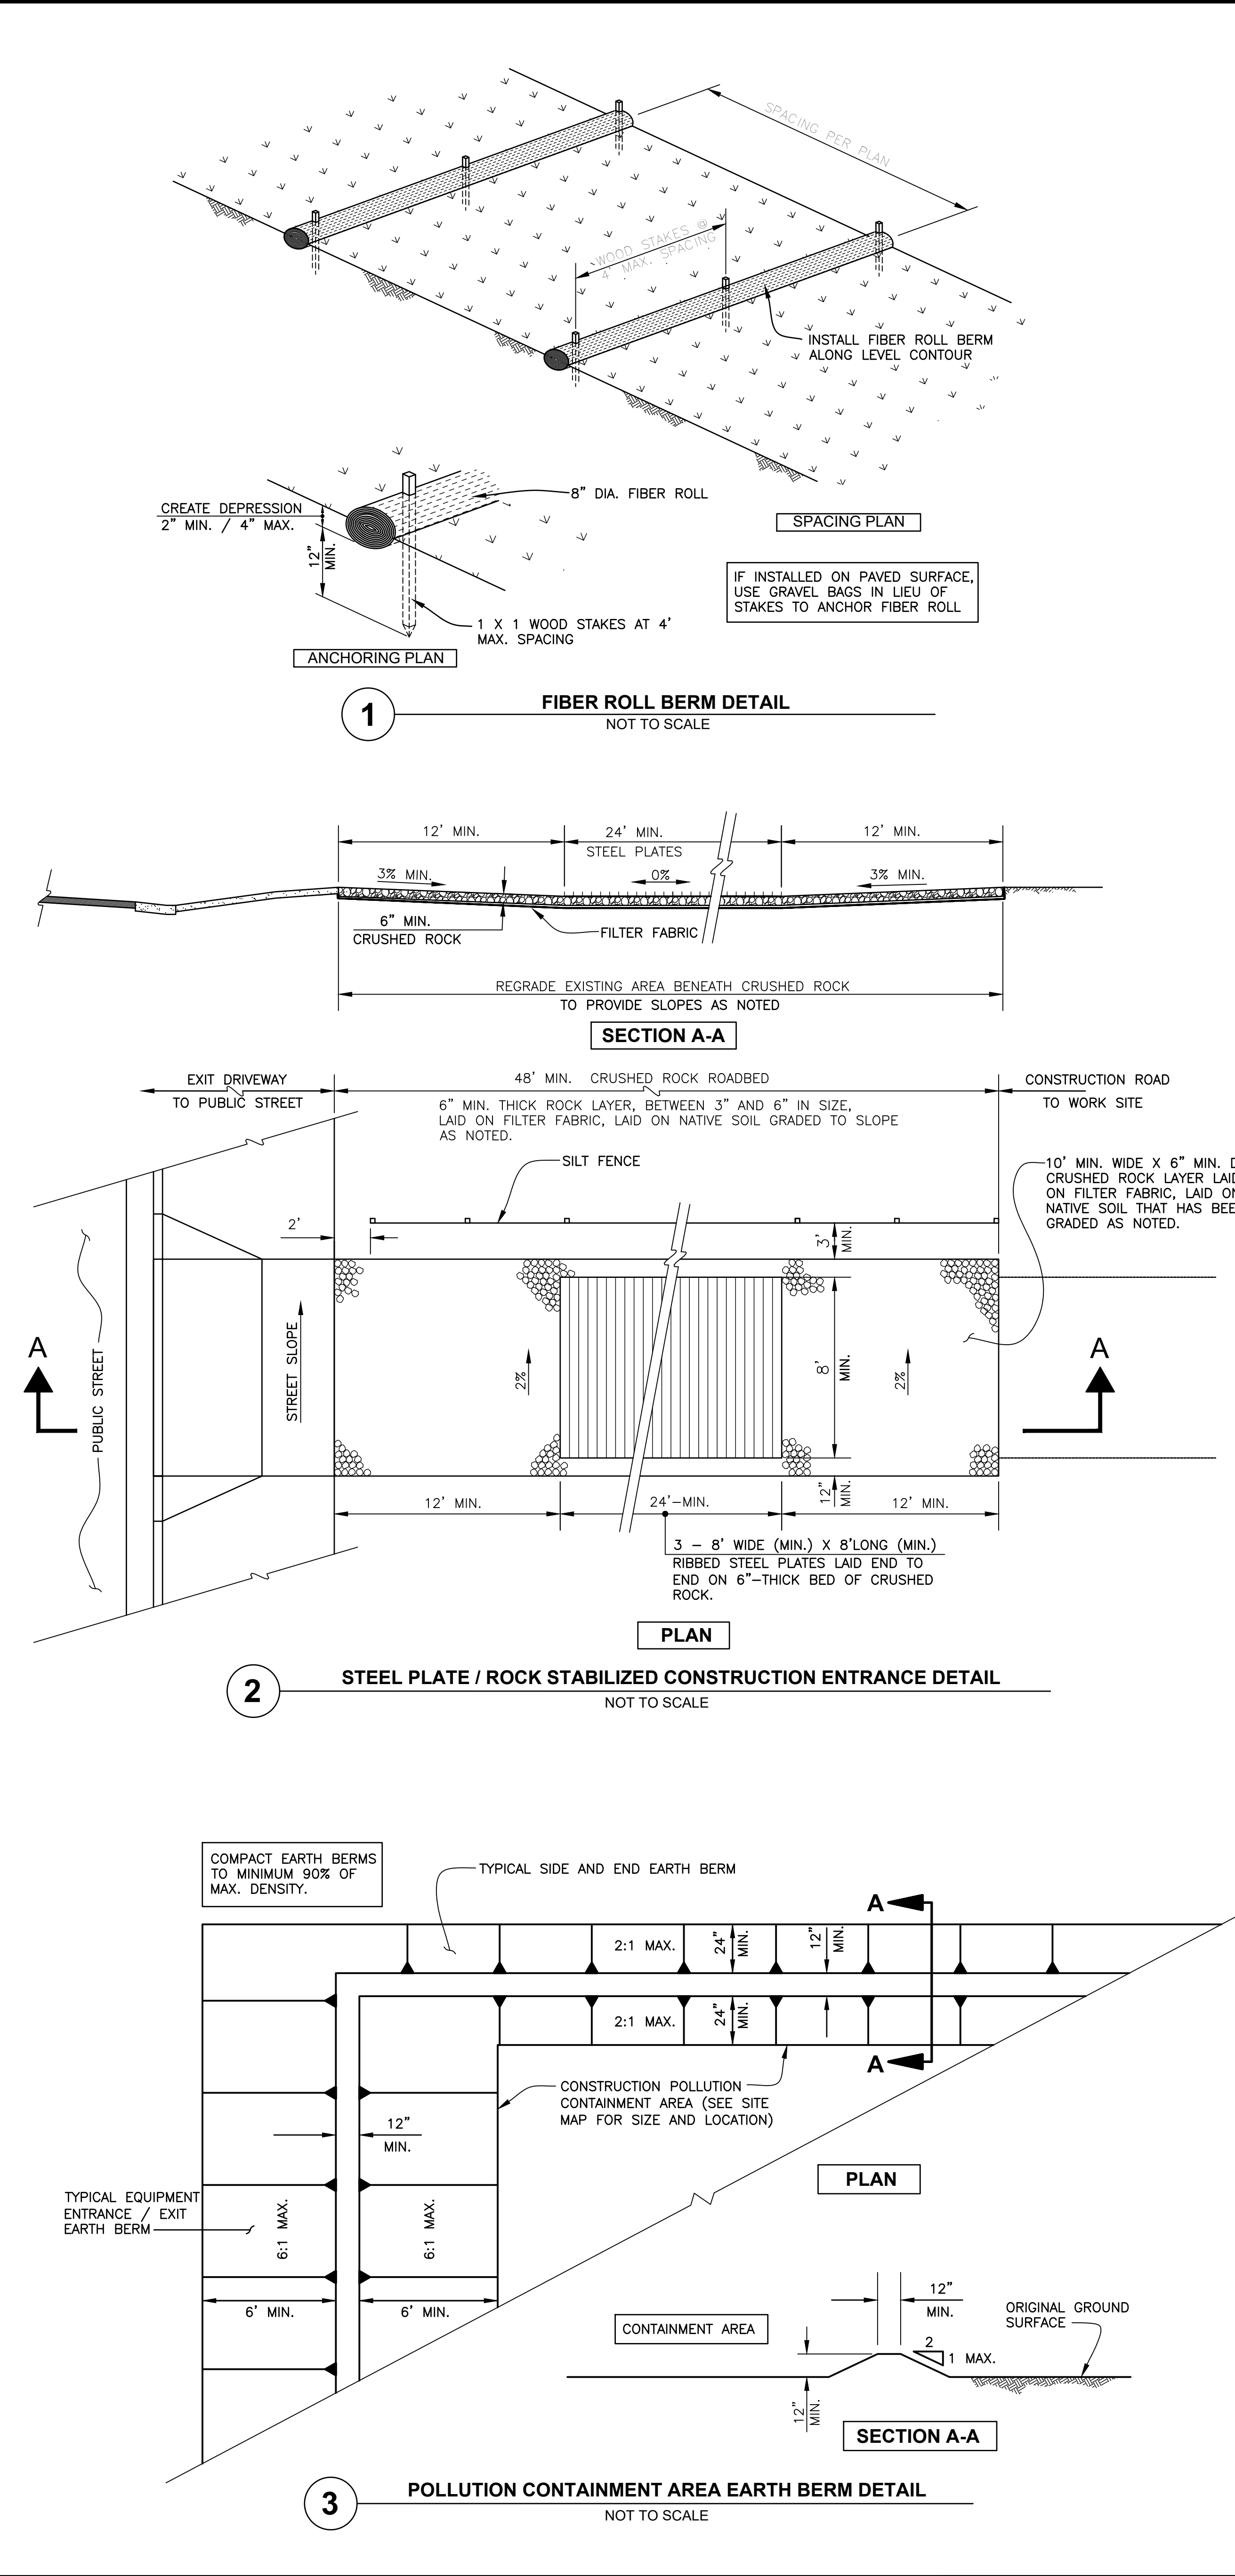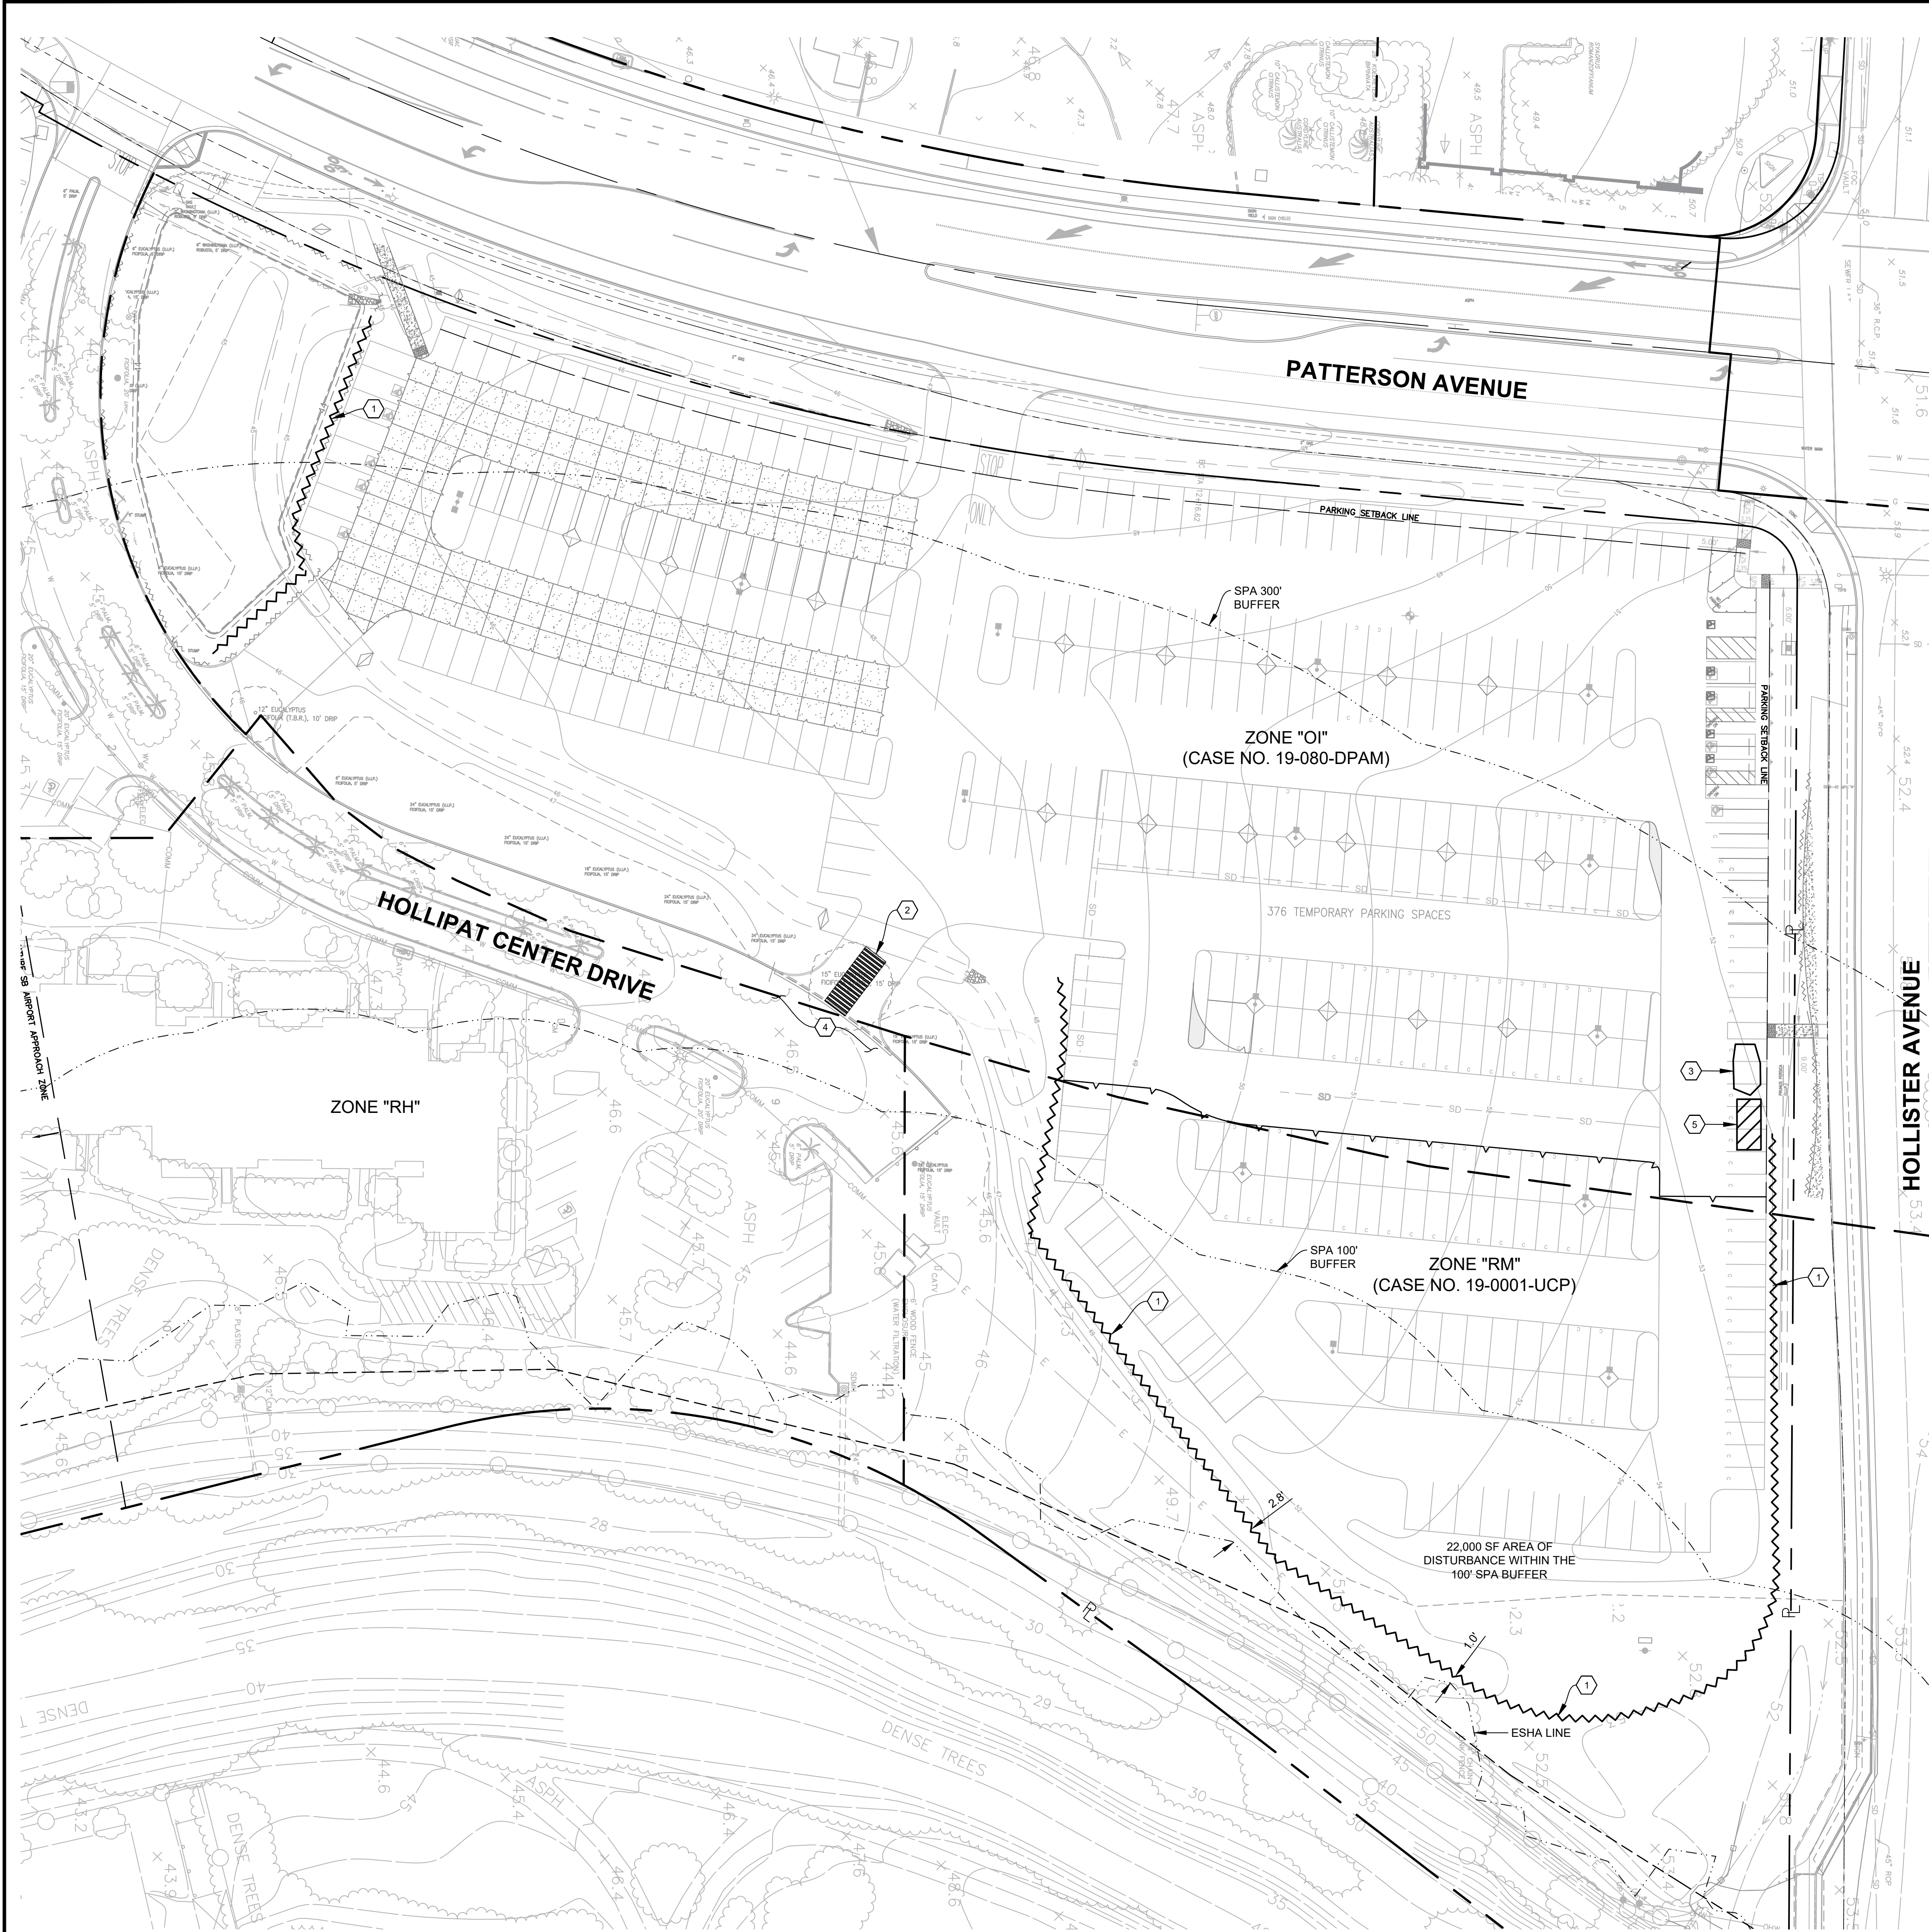



IMPORTANT NOTICE

ALL EXISTING UTILITY LOCATIONS ARE APPROXIMATE. CONTRACTOR IS TO NOTIFY UNDERGROUND SERVICE ALERT TWO WORKING DAYS PRIOR TO STARTING ANY EXCAVATION OR RESURFACING.

CALL TOLL FREE 1-800-422-4133

- STORM WATER POLLUTION PREVENTION CONSTRUCTION NOTES THIS SHEET:**
(NUMBERED ITEM BELOW CORRESPONDS TO NUMBER WITHIN HEXAGON ON DRAWING)
- INSTALL AND MAINTAIN TEMPORARY FIBER ROLL BERM (STRAW WATTLE) PER DETAIL 1 ON THIS SHEET, OR FILTREXX SILTXXX PER MANUFACTURER INSTALLATION INSTRUCTIONS. SEE BMP SE-5 FOR ADDITIONAL INFORMATION.
 - CONSTRUCT STEEL PLATE CONSTRUCTION ENTRANCE FOR FULL WIDTH OF ACCESS PER DETAIL 2 ON THIS SHEET. SEE SWPPP BMP TC-1 FOR ADDITIONAL INFORMATION. ACTUAL LOCATION(S) DETERMINED BY CONTRACTOR.
 - CONSTRUCT POLLUTION CONTAINMENT AREA PER DETAIL 3 ON THIS SHEET. SEE SWPPP BMP NS-8, NS-9 AND NS-10 FOR ADDITIONAL INFORMATION. ACTUAL LOCATION(S) DETERMINED BY CONTRACTOR.
 - SWEEP EXISTING ACCESS ROAD (PAVEMENT EDGE TO PAVEMENT EDGE) TO AT LEAST 100' EACH WAY FROM FROM CONSTRUCTION ENTRANCE AT LEAST ONCE EACH WEEK AND FOLLOWING EACH STORM EVENT. SEE SWPPP BMP SE-7 FOR ADDITIONAL INFORMATION.
 - EQUIPMENT AND MATERIALS STAGING AREA. ACTUAL LOCATION(S) DETERMINED BY CONTRACTOR.

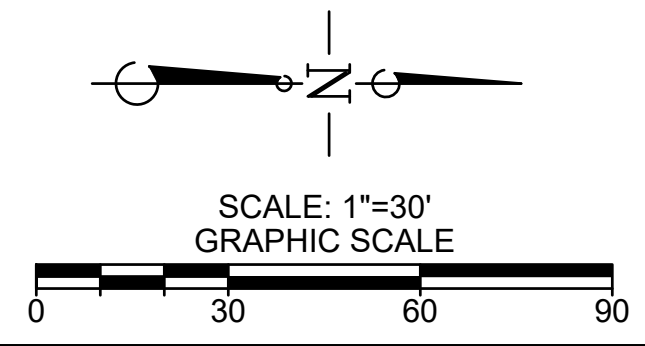

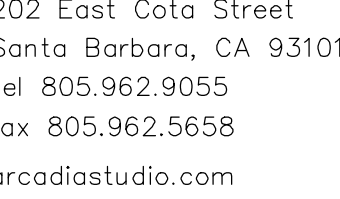

HOLLIPAT PARKING AMENDMENT
Zone "O" CASE NUMBER 19-080-DPAM
334 South Patterson Avenue, Goleta, CA 93111

PRELIMINARY LANDSCAPE PLAN -
PARKING


ISSUE

Date 2.21.2020	Job Number 19.025
Drawn By JM	Checked by MD
Sheet - of -	

PL-1

Drawing Name: \\BCC\A\A\PM\interior\2010 Projects\11g 02% HollisPar Amendment\sheets\Preliminary\andscane Plan - Parking Ave Plot date: 2021-10-26 9:55 AM

Drawing Name: LARCA/DA/Projects/2019 Projects/19-080-Hollipat Ammendment/Construction Drawings/Hollipat Ammendment/Sheet/Planting Plan - Parking Map - Plot date: 2021-10-29, 3:18 PM

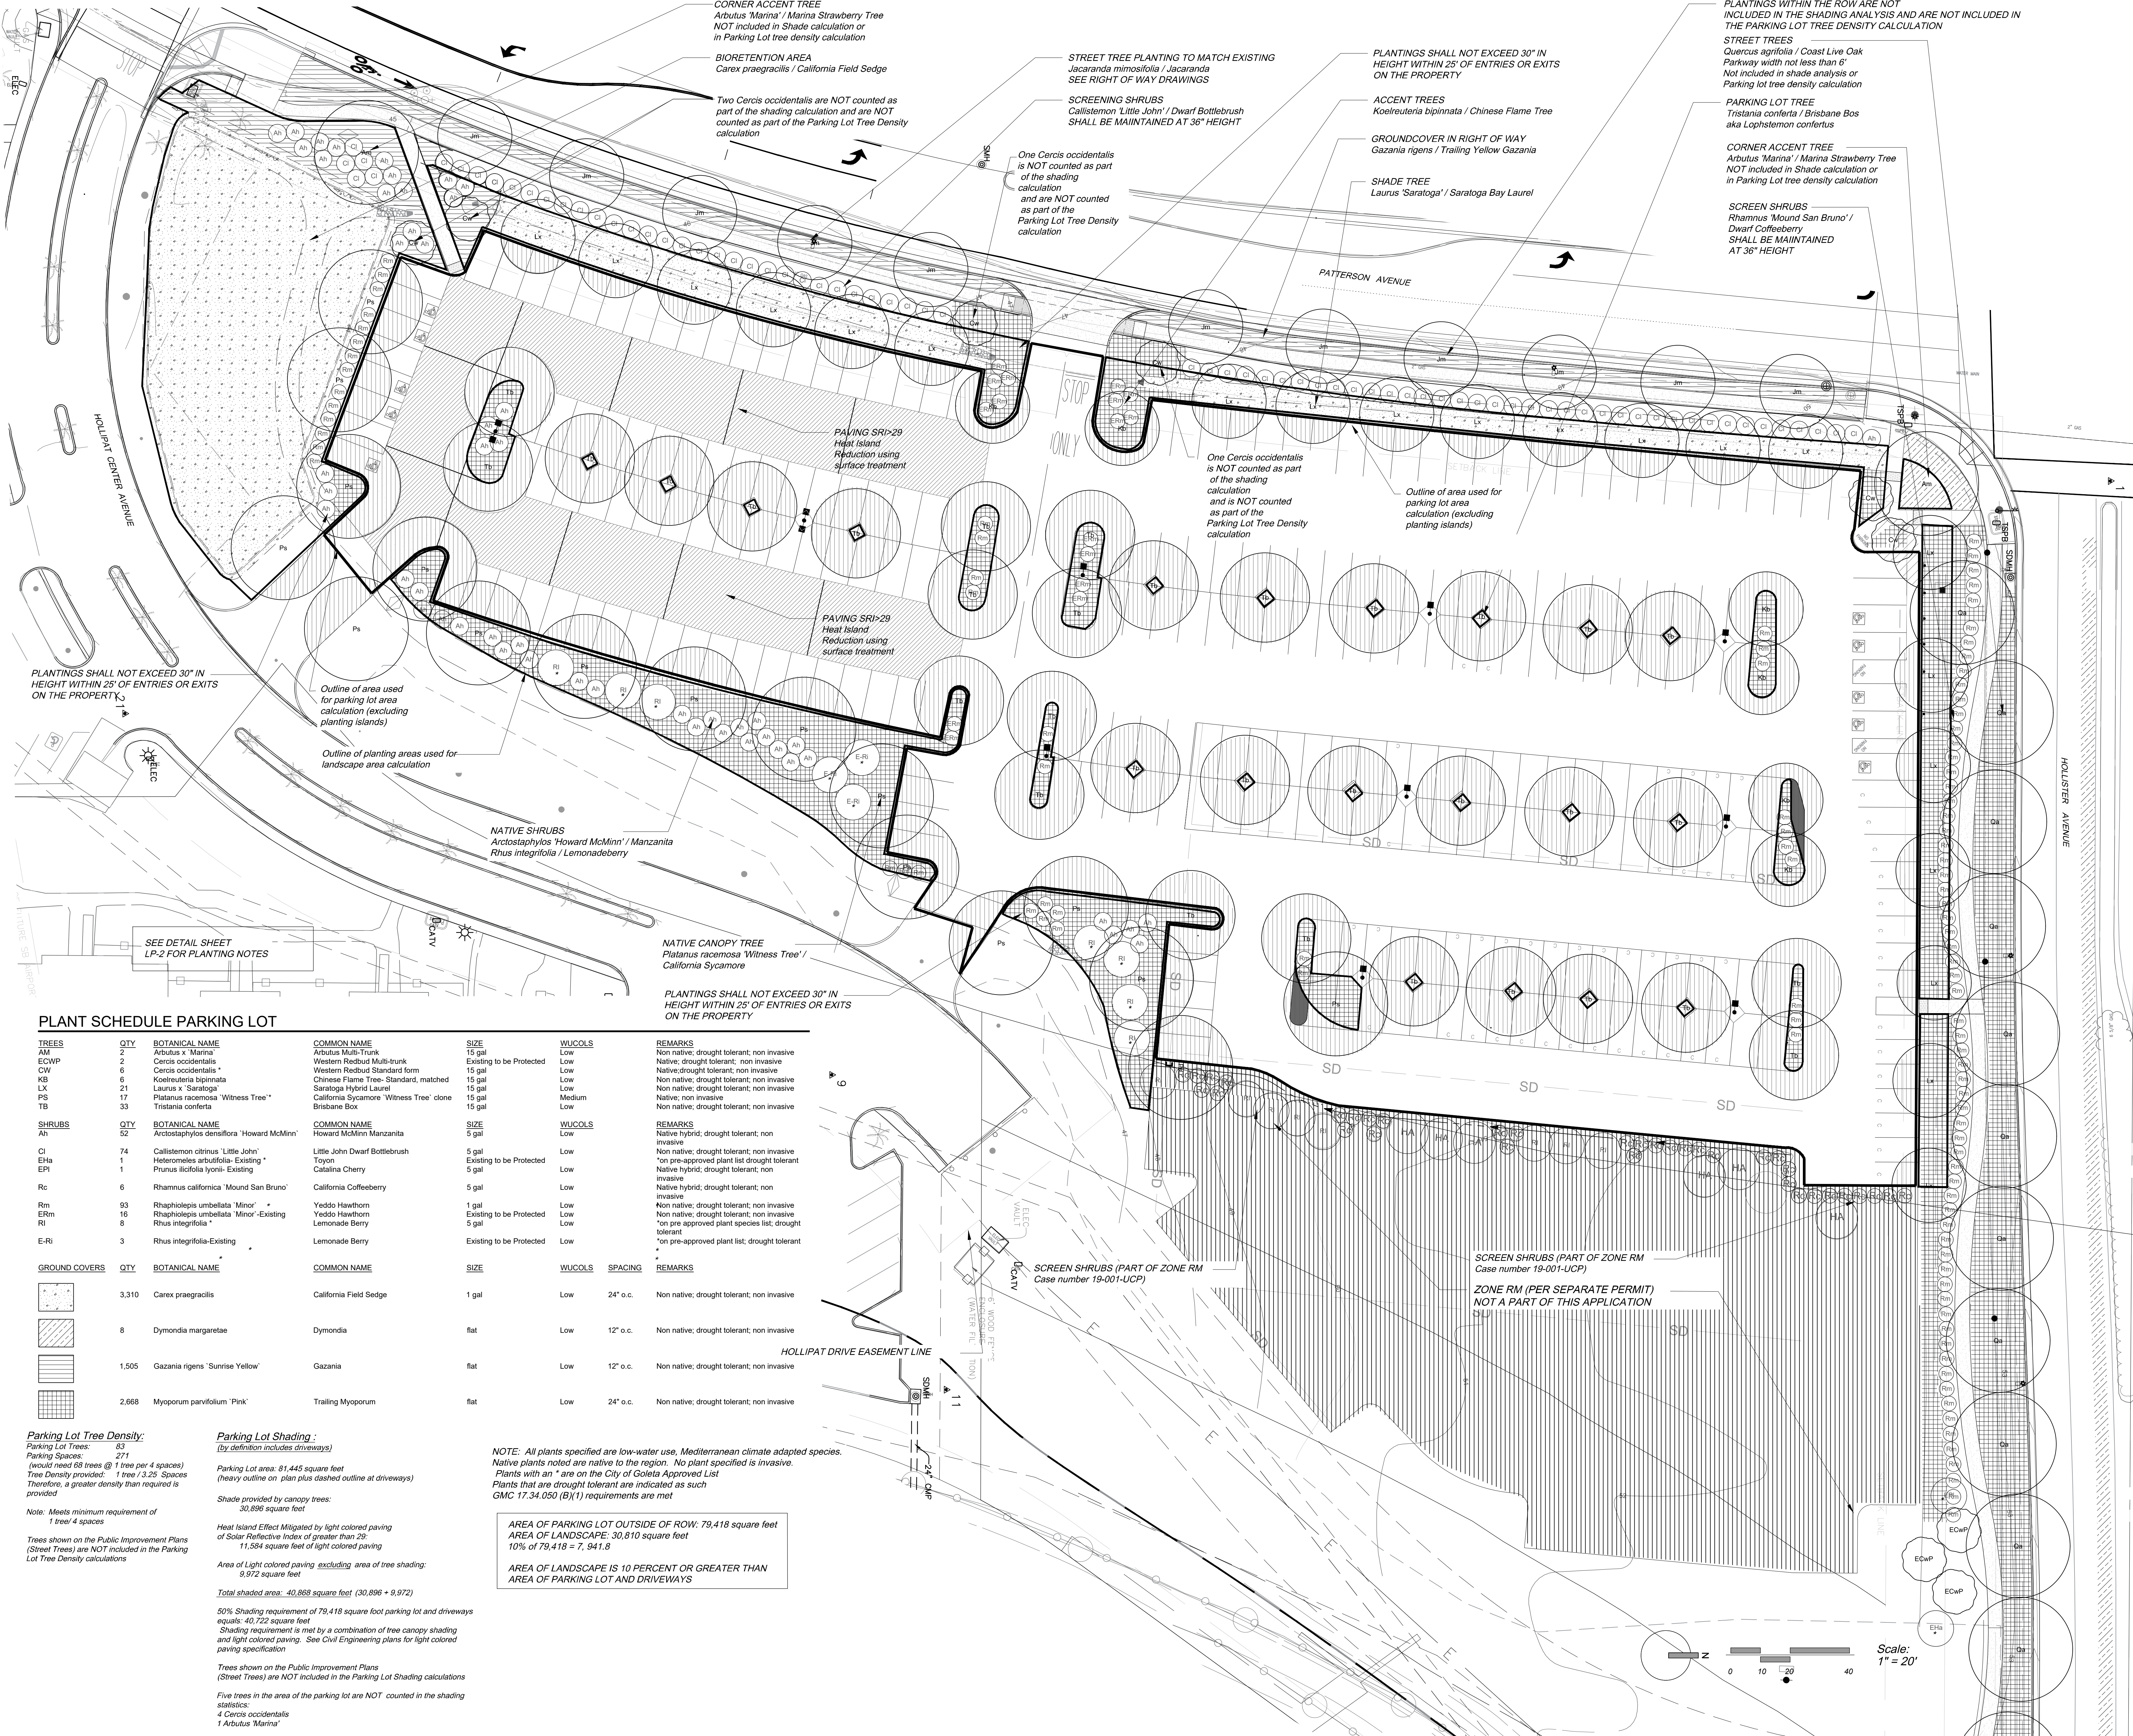

PLANT SCHEDULE PARKING LOT

TREES	QTY	BOTANICAL NAME	COMMON NAME	SIZE	WUCOLS	REMARKS	
AM	2	Arbutus x 'Marina'	Arbutus Multi-Trunk	15 gal	Low	Non native; drought tolerant; non invasive	
ECWP	2	Cercis occidentalis	Western Redbud Multi-trunk	Existing to be Protected	Low	Native; drought tolerant; non invasive	
CW	6	Cercis occidentalis *	Western Redbud Standard form	15 gal	Low	Native;drought tolerant; non invasive	
KB	6	Koeleruteria bipinnata	Chinese Flame Tree- Standard, matched	15 gal	Low	Non native; drought tolerant; non invasive	
LX	23	Laurus x 'Saratoga'	Saratoga Hybrid Laurel	15 gal	Low	Non native; drought tolerant; non invasive	
PS	17	Platanus racemosa 'Witness Tree'	California Sycamore 'Witness Tree' clone	15 gal	Medium	Native; non invasive	
TS	15	Tristania conferta	Brisbane Box	15 gal	Low	Non native; drought tolerant; non invasive	
SHRUBS	QTY	BOTANICAL NAME	COMMON NAME	SIZE	WUCOLS	REMARKS	
Ah	52	Arctostaphylos densiflora 'Howard McMinn'	Howard McMinn Manzanita	5 gal	Low	Native hybrid; drought tolerant; non invasive	
CI	74	Callistemon citrinus 'Little John'	Little John Dwarf Bottlebrush	5 gal	Low	Non native; drought tolerant; non invasive	
EHa	1	Heteromeles arbutifolia- Existing *	Toyon	Existing to be Protected	Low	*on pre-approved plant list drought tolerant	
EPI	1	Prunus ilicifolia lyoni- Existing	Catalina Cherry	5 gal	Low	Native hybrid; drought tolerant; non invasive	
Rc	6	Rhamnus californica 'Mound San Bruno'	California Coffeeberry	5 gal	Low	Native hybrid; drought tolerant; non invasive	
Rm	93	Rhaphiolepis umbellata 'Minor'	Yeddo Hawthorn	1 gal	Low	Non native; drought tolerant; non invasive	
ERm	16	Rhaphiolepis umbellata 'Minor'-Existing	Yeddo Hawthorn	Existing to be Protected	Low	Non native; drought tolerant; non invasive	
E-Ri	8	Rhus integrifolia *	Lemonade Berry	5 gal	Low	*on pre approved plant species list; drought tolerant	
E-Ri	3	Rhus integrifolia-Existing	Lemonade Berry	Existing to be Protected	Low	*on pre-approved plant list; drought tolerant	
GROUND COVERS	QTY	BOTANICAL NAME	COMMON NAME	SIZE	WUCOLS	SPACING	REMARKS
	3,310	Carex praegracilis	California Field Sedge	1 gal	Low	24" o.c.	Non native; drought tolerant; non invasive
	8	Dymondia margaritae	Dymondia	flat	Low	12" o.c.	Non native; drought tolerant; non invasive
	1,505	Gazania rigens 'Sunrise Yellow'	Gazania	flat	Low	12" o.c.	Non native; drought tolerant; non invasive
	2,668	Myoporum parvifolium 'Pink'	Trailing Myoporum	flat	Low	24" o.c.	Non native; drought tolerant; non invasive

Parking Lot Tree Density:

Parking Lot Trees: 63
Parking Spaces: 271
(would need 68 trees @ 1 tree per 4 spaces)
Tree Density provided: 1 tree / 3.25 Spaces
Therefore, a greater density than required is provided

Note: Meets minimum requirement of 1 tree/ 4 spaces

Trees shown on the Public Improvement Plans (Street Trees) are NOT included in the Parking Lot Tree Density calculations

Parking Lot Shading:

(By definition includes driveways)

Parking Lot area: 81,445 square feet
(heavy outline on plan plus dashed outline at driveways)

Shade provided by canopy trees: 30,696 square feet

Heat Island Effect Mitigated by light colored paving of Solar Reflective Index of greater than 29:
11,584 square feet of light colored paving

Area of Light colored paving, excluding area of tree shading:
9,972 square feet

Total shaded area: 40,868 square feet (30,696 + 9,972)

50% Shading requirement of 79,418 square foot parking lot and driveways equals: 40,722 square feet

Shading requirement is met by a combination of tree canopy shading and light colored paving. See Civil Engineering plans for light colored paving specification

Trees shown on the Public Improvement Plans (Street Trees) are NOT included in the Parking Lot Shading calculations

Five trees in the area of the parking lot are NOT counted in the shading statistics:
4 Cercis occidentalis
1 Arbutus 'Marina'

NOTE: All plants specified are low-water use, Mediterranean climate adapted species.
Native plants noted are native to the region. No plant specified is invasive.
Plants with an * are on the City of Goleta Approved List
Plants that are drought tolerant are indicated as such
GMC 17.34.050 (B)(1) requirements are met

AREA OF PARKING LOT OUTSIDE OF ROW: 79,418 square feet
AREA OF LANDSCAPE: 30,810 square feet
10% of 79,418 = 7,941.8

AREA OF LANDSCAPE IS 10 PERCENT OR GREATER THAN AREA OF PARKING LOT AND DRIVEWAYS



landscape architecture

202 East Cota Street
Santa Barbara, CA 93101
tel 805.962.9055
fax 805.962.5658
arcsadiastudio.com

RECORDED LANDSCAPE ARCHITECT
COURTESY STATE BOARD
No. 3513
EXP. 10.31.27
STATE OF CALIFORNIA

Revisions

.....

.....

.....

HOLLIPAT PARKING AMENDMENT

Zone "O" CASE NUMBER 19-080-DPAM

351 South Patterson Avenue, Goleta, CA 93111

PLANTING PLAN - PARKING


.....

Issue
Oct 29, 2021

Date 09.02.21	Job Number 19.025
Drawn By JM	Checked by MD
Sheet - of -	

LP-1

Drawing Name: LARCADIA/Projects/2019 Projects/19-080 DPAM Amendment/19-080 DPAM L1 Irrigation Plan - Parking Area Plot date: 2021-10-29 3:13 PM

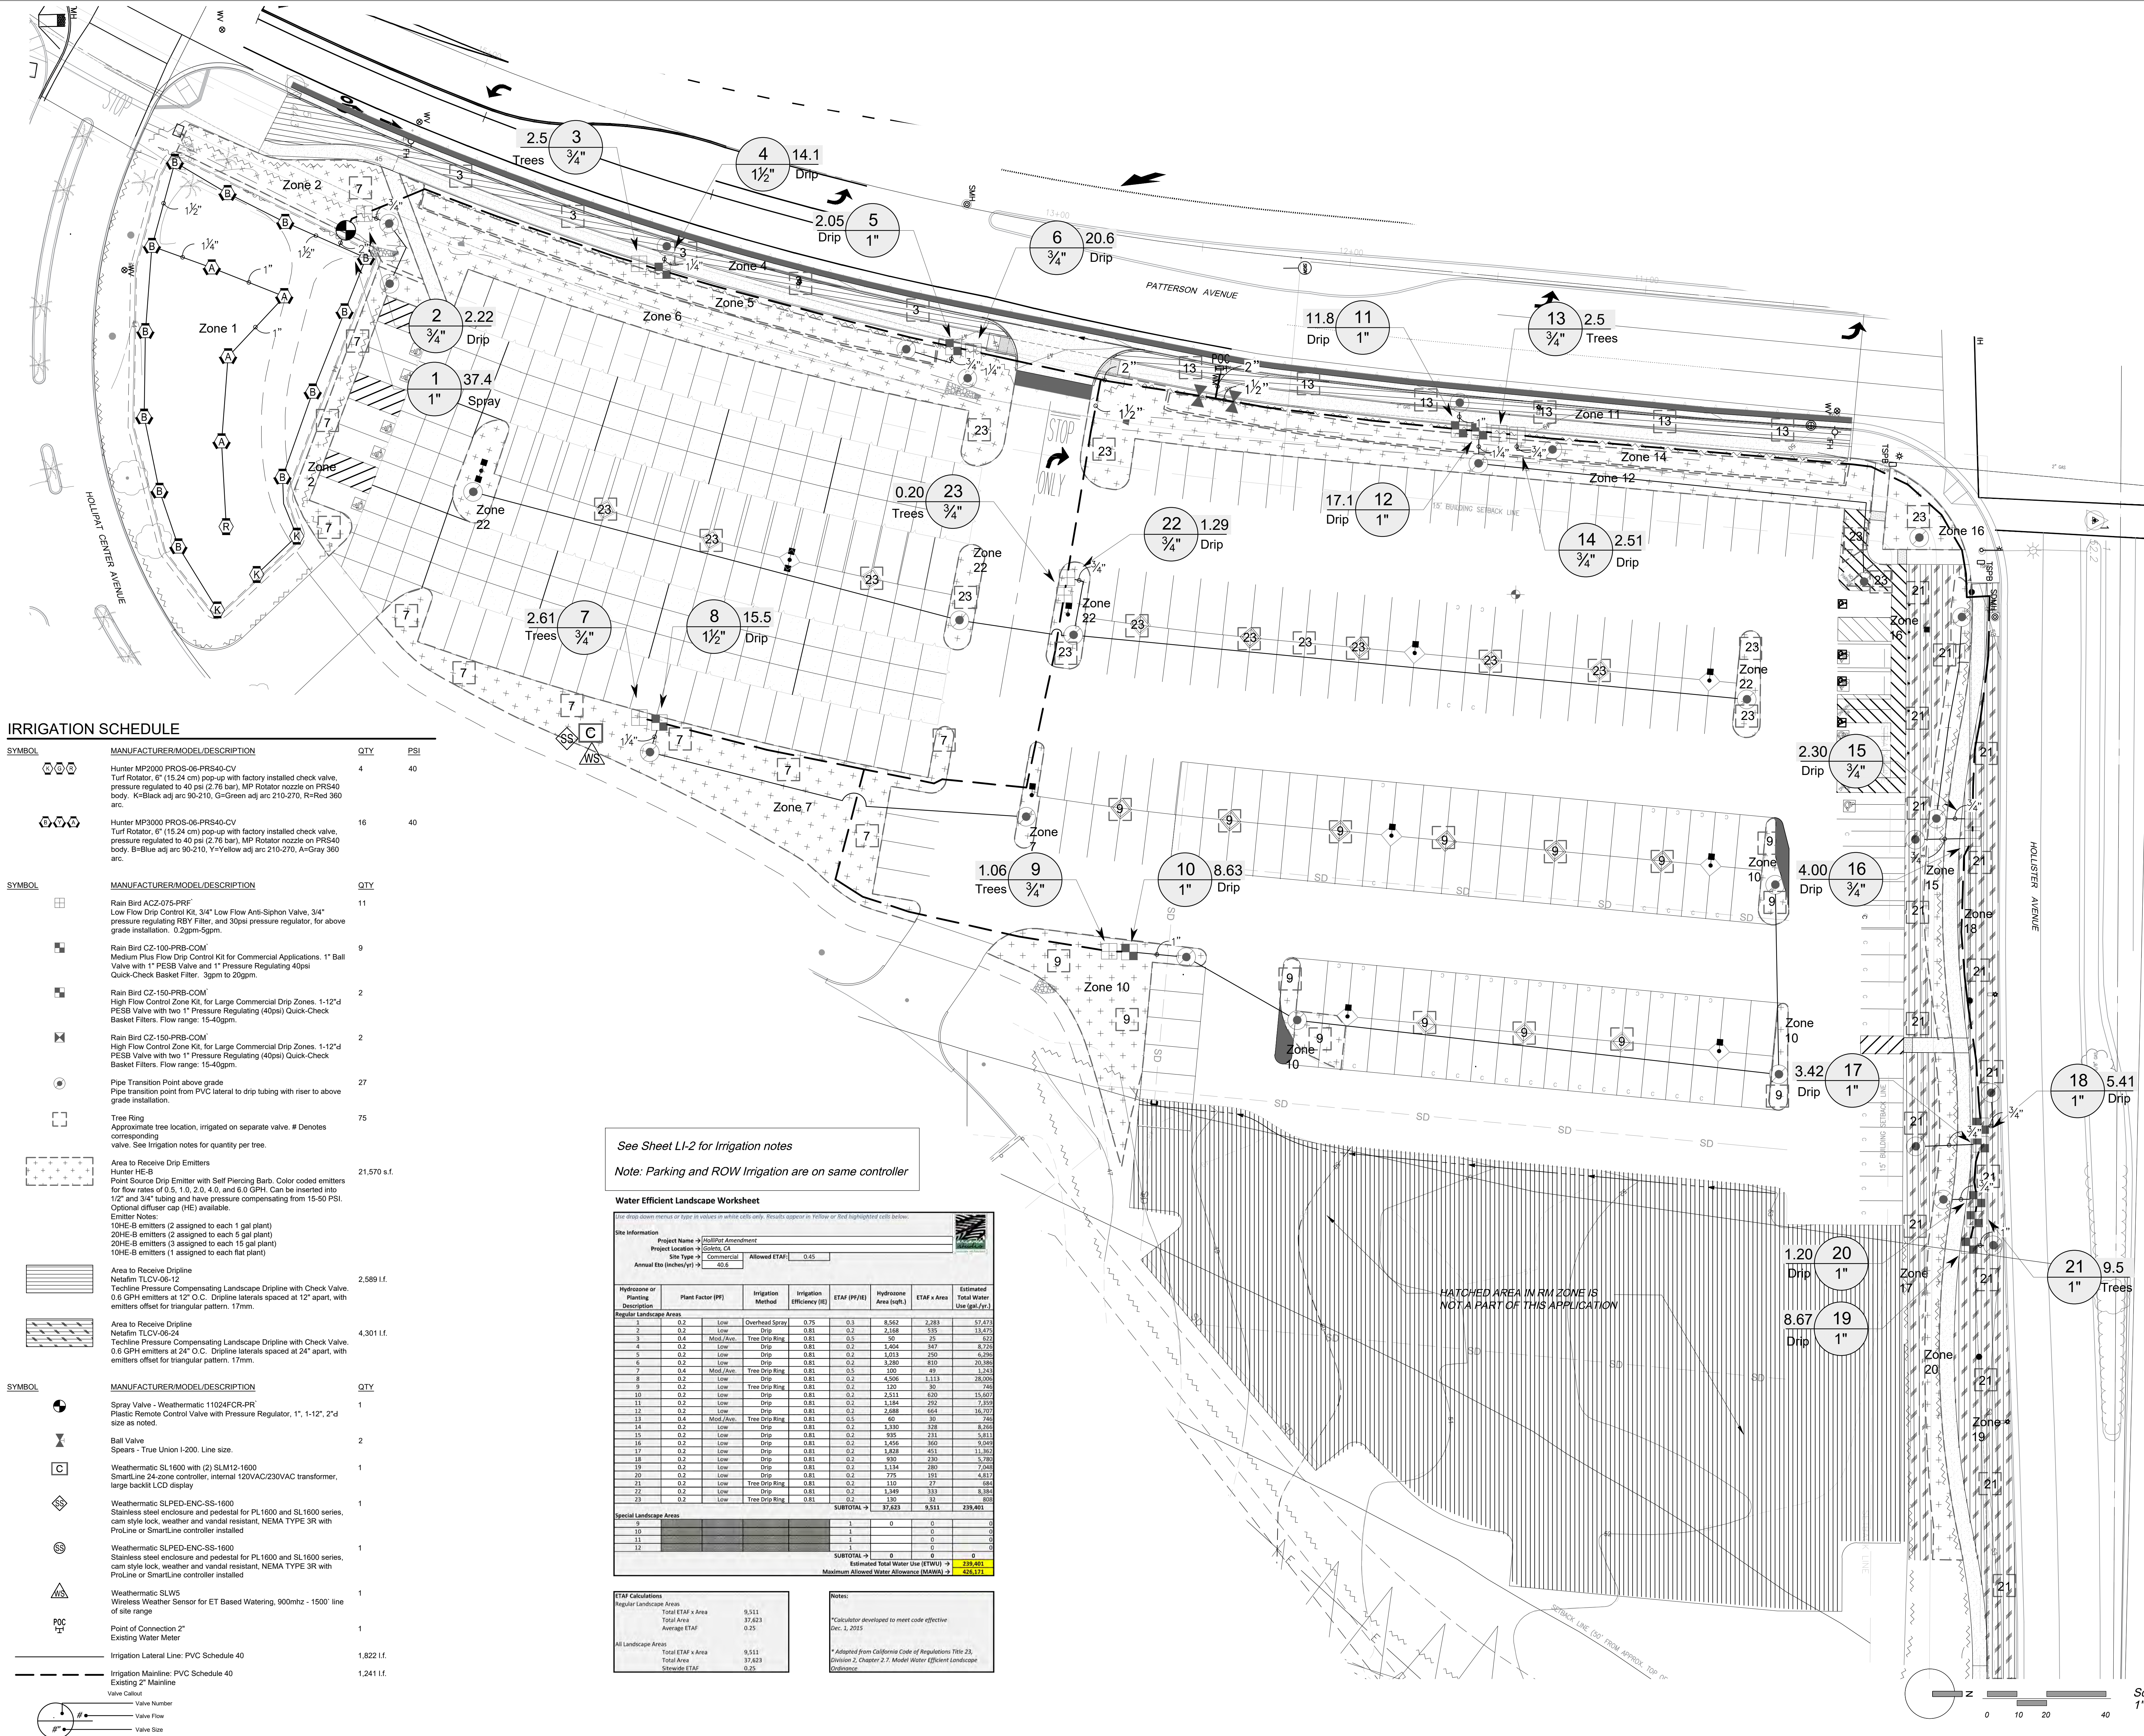

IRRIGATION SCHEDULE

SYMBOL	MANUFACTURER/MODEL/DESCRIPTION	QTY	PSI
	Hunter MP2000 PROS-06-PRS40-CV Turf Rotator, 6" (15.24 cm) pop-up with factory installed check valve, pressure regulated to 40 psi (2.76 bar), MP Rotator nozzle on PRS40 body. K=Black adj arc 90-210, G=Green adj arc 210-270, R=Red 360 arc.	4	40
	Hunter MP3000 PROS-06-PRS40-CV Turf Rotator, 6" (15.24 cm) pop-up with factory installed check valve, pressure regulated to 40 psi (2.76 bar), MP Rotator nozzle on PRS40 body. B=Blue adj arc 90-210, Y=Yellow adj arc 210-270, A=Gray 360 arc.	16	40
SYMBOL	MANUFACTURER/MODEL/DESCRIPTION	QTY	
	Rain Bird ACZ-075-PRF Low Flow Drip Control Kit, 3/4" Low Flow Anti-Siphon Valve, 3/4" pressure regulating RBY Filter, and 30psi pressure regulator, for above grade installation. 0.2gpm-5gpm.	11	
	Rain Bird CZ-100-PRB-COM Medium Plus Flow Drip Control Kit for Commercial Applications. 1" Ball Valve with 1" PESS Valve and 1" Pressure Regulating 40psi Quick-Check Basket Filter. 3gpm to 20gpm.	9	
	Rain Bird CZ-150-PRB-COM High Flow Control Zone Kit, for Large Commercial Drip Zones. 1-12"d PESS Valve with two 1" Pressure Regulating (40psi) Quick-Check Basket Filters. Flow range: 15-40gpm.	2	
	Rain Bird CZ-150-PRB-COM High Flow Control Zone Kit, for Large Commercial Drip Zones. 1-12"d PESS Valve with two 1" Pressure Regulating (40psi) Quick-Check Basket Filters. Flow range: 15-40gpm.	2	
	Pipe Transition Point above grade	27	
	Tree Ring Approximate tree location, irrigated on separate valve. # Denotes corresponding valve. See Irrigation notes for quantity per tree.	75	
	Area to Receive Drip Emitters Hunter HE-B Point Source Drip Emitters with Self Piercing Barb. Color coded emitters for flow rates of 0.5, 1.0, 2.0, 4.0, and 6.0 GPH. Can be inserted into 1/2" and 3/4" tubing and have pressure compensating from 15-50 PSI. Optional diffuser cap (HE) available. Emitter Notes: 10HE-B emitters (2 assigned to each 1 gal plant) 20HE-B emitters (2 assigned to each 5 gal plant) 20HE-B emitters (3 assigned to each 15 gal plant) 10HE-B emitters (1 assigned to each flat plant)	21,570 s.f.	
	Area to Receive Dripline Netafun TLCV-06-12 Tecline Pressure Compensating Landscape Dripline with Check Valve, 0.6 GPH emitters at 12" O.C. Dripline laterals spaced at 12" apart, with emitters offset for triangular pattern. 17mm.	2,589 l.f.	
	Area to Receive Dripline Netafun TLCV-06-24 Tecline Pressure Compensating Landscape Dripline with Check Valve, 0.6 GPH emitters at 24" O.C. Dripline laterals spaced at 24" apart, with emitters offset for triangular pattern. 17mm.	4,301 l.f.	
SYMBOL	MANUFACTURER/MODEL/DESCRIPTION	QTY	
	Spray Valve - Weathermatic 11024FCR-PR Plastic Remote Control Valve with Pressure Regulator, 1", 1-12", 2"d size as noted.	1	
	Ball Valve Spears - True Union I-200. Line size.	2	
	Weathermatic SL1600 with (2) SLM12-1600 SmartLine 24-zone controller, internal 120VAC/230VAC transformer, large backlit LCD display	1	
	Weathermatic SLPED-ENC-SS-1600 Stainless steel enclosure and pedestal for PL1600 and SL1600 series, cam style lock, weather and vandal resistant, NEMA TYPE 3R with ProLine or SmartLine controller installed	1	
	Weathermatic SLPED-ENC-SS-1600 Stainless steel enclosure and pedestal for PL1600 and SL1600 series, cam style lock, weather and vandal resistant, NEMA TYPE 3R with ProLine or SmartLine controller installed	1	
	Weathermatic SLW5 Wireless Weather Sensor for ET Based Watering, 900mhz - 1500' line of site range	1	
	Point of Connection 2" Existing Water Meter	1	
	Irrigation Lateral Line: PVC Schedule 40	1,822 l.f.	
	Irrigation Mainline: PVC Schedule 40 Existing 2" Mainline	1,241 l.f.	
	Valve Cabinet		
	Valve Number		
	Valve Flow		
	Valve Size		

See Sheet LI-2 for Irrigation notes
Note: Parking and ROW Irrigation are on same controller

Water Efficient Landscape Worksheet									
Use drop down menus or type in values in white cells only. Results appear in yellow or red highlighted cells below.									
Site Information									
Project Name		Hollipat Amendment							
Project Location		Culver, CA							
Site Type		Commercial							
Annual Eto (inches/yr)		49.6							
		Allowed ETAF: 0.45							
Hydrozone or Planting Description	Plant Factor (PF)	Irrigation Method	Irrigation Efficiency (IE)	ETAF (PF/IE)	Hydrozone Area (sq ft)	ETAF x Area	Estimated Total Water Use (gals/yr)		
Regular Landscape Areas									
1	0.2	Low	Overhead Spray	0.75	0.3	8,562	2,283	57,473	
2	0.2	Low	Drip	0.83	0.2	2,168	135	13,475	
3	0.4	Mod./Ave.	Tree Drip Ring	0.81	0.5	50	25	622	
4	0.2	Low	Drip	0.81	0.2	1,404	347	8,725	
5	0.2	Low	Drip	0.81	0.2	1,013	250	6,295	
6	0.2	Low	Drip	0.81	0.2	3,280	810	20,380	
7	0.4	Mod./Ave.	Tree Drip Ring	0.81	0.5	100	49	1,243	
8	0.2	Low	Drip	0.81	0.2	4,506	1,113	28,008	
9	0.2	Low	Tree Drip Ring	0.81	0.2	120	30	748	
10	0.2	Low	Drip	0.81	0.2	2,511	629	15,607	
11	0.2	Low	Drip	0.81	0.2	1,184	292	7,159	
12	0.2	Low	Drip	0.81	0.2	2,688	664	16,707	
13	0.4	Mod./Ave.	Tree Drip Ring	0.81	0.5	60	30	748	
14	0.2	Low	Drip	0.81	0.2	3,130	778	8,798	
15	0.2	Low	Drip	0.81	0.2	995	231	5,811	
16	0.2	Low	Drip	0.81	0.2	1,456	360	9,049	
17	0.2	Low	Drip	0.81	0.2	1,828	451	11,362	
18	0.2	Low	Drip	0.81	0.2	990	230	5,780	
19	0.2	Low	Drip	0.81	0.2	1,134	280	7,048	
20	0.2	Low	Drip	0.81	0.2	775	191	4,817	
21	0.2	Low	Tree Drip Ring	0.81	0.2	110	27	684	
22	0.2	Low	Drip	0.81	0.2	1,349	331	8,386	
23	0.2	Low	Tree Drip Ring	0.81	0.2	130	32	808	
				SUBTOTAL		37,623	9,511	239,401	
Special Landscape Areas									
9					1	0	0	0	
10					1	0	0	0	
11					1	0	0	0	
12					1	0	0	0	
				SUBTOTAL		0	0	0	
						Estimated Total Water Use (ETWU)		239,401	
						Maximum Allowed Water Allowance (MAWA)		426,121	
ETAF Calculations									
Regular Landscape Areas				9,511					
Total ETAF x Area				9,511					
Total Area				37,623					
Average ETAF				0.25					
All Landscape Areas									
Total ETAF x Area				9,511					
Total Area				37,623					
Schedule ETAF				0.25					
Notes:									
*Calculator developed to meet code effective Dec. 1, 2015									
*Adapted from California Code of Regulations Title 23, Division 2, Chapter 2.7, Model Water Efficient Landscape Ordinance									

landscape architecture

202 East Costa Street
Santa Barbara, CA 93101
tel 805.962.9055
fax 805.962.5658
arcadiastudio.com

REGISTERED LANDSCAPE ARCHITECT
SANTA BARBARA, CALIFORNIA
No. 3513
EXP. 10.31.21
STATE OF CALIFORNIA

Revisions

HOLLIPAT PARKING AMENDMENT
Zone "O" CASE NUMBER 19-080-DPAM
334 South Patterson Avenue, Goleta, CA 93111

IRRIGATION PLAN - PARKING

Issue
Oct 29, 2021

Date
02.22.21

Job Number
19.025

Drawn By
MG

Checked by
MD

Sheet
of

Scale:
1" = 20'

LI-1

Drawing Name: LARCADIA/Projects/2019 Projects/19-025-Hollipat Amendment/Details/Construction Drawings/Irrigation/Plant/L-2 Irrigation Details - Parking.dwg, Plot date: 2021-10-25 3:14 PM

Irrigation Notes:

- See irrigation legend for complete descriptions of all symbols shown on irrigation plan.
- Point of connection is at the approximate location shown on plan.
- Install all valves in locking plastic valve boxes in groundcover area adjacent to pavement (2'-0" maximum) for ease of access. 1 Group valves in valve boxes; 2-4 valves per box where possible. Identify locations and flag on site for Landscape Architect's approval BEFORE excavating for installation.
- All irrigation emission devices shall meet the criteria as set forth in MWEL Section 492.7(a)(1)(M). Install irrigation system in accordance with manufacturer's specifications, irrigation details, and local codes.
- Indicated pipe locations are schematic. Do not place pipe under paving except where absolutely necessary. Coordinate pipe installation with other trades.
- All piping installed under paving, through walls or footings must be placed inside Schedule 40 PVC sleeves of adequate size to allow free movement of the pipe in the sleeve. All pipe runs in sleeves must be straight, with no bends or angles. Sleeves for recycled-water irrigation lines shall be colored to match the pipe.
- Locate irrigation controller at approximate location shown on plan. 110-v j-box by others. Obtain Landscape Architect's approval of location before installing.
- Emitters shall be located on grade and staked a maximum of 6" (six inches) from the center of the plant, or at edge of rootball, whichever is greater.
- Install flush end valves at the ends of all $\frac{3}{4}$ " polyethylene drip tubing in round valve boxes with gravel fill.

Install irrigation lines at the following minimum depths:

Schedule 40 and class 315 PVC mainline:	18" minimum cover
Schedule 40 PVC lateral line:	12" minimum cover
$\frac{1}{2}$ " polyethylene drip tubing:	place on grade with stakes @ 6" O.C.
$\frac{1}{4}$ " polyethylene micro-tubing:	place on grade

**Install all rigid pipe as near to edges of planting areas, to avoid conflict with large plants.

Emitter layout:	2- 1 GPH (Hunter 10HE-B) emitters per plant
1 gallon plant:	2- 2 GPH (Hunter 20HE-B) emitters per plant
5 gallon plant:	3- 2GPH (Hunter 20HE-B) emitters per plant
15 gallon plant:	3- 6GPH (Hunter 60HE-B) emitters per plant
24" box tree:	

Punch emitter into polyethylene tubing. Attach microtubing to emitter. Attach bug cap to open end of microtubing. Bring microtubing to edge of rootball. Stake end of microtubing with plastic stake manufactured for that purpose.

In the event of discrepancies in irrigation equipment count, quantities indicated by symbols on the plan prevail.

Include in the contract price a sufficient amount to allow for supply and installation of additional irrigation equipment to be used. Include 100 linear feet of lateral line, 100 linear feet of mainline, 10 additional spray heads and bodies, and 10 additional bubbler heads and bodies. Provide the unit price for such irrigation equipment in the bid and credit the owner for each piece of equipment not installed.

Include in the contract price a sufficient amount to allow for supply and installation of additional irrigation equipment to be used.

In vicinity of existing trees, use discretion to route lateral lines and mainline as necessary to avoid root damage. Under canopies of existing trees, excavate using hand tools, and route pipe under roots with a minimum 4" clearance. Do not cut roots larger than 2" (two inches) in diameter, unless approved by the Landscape Architect.

Use variable arc nozzles and / or pressure compensating screens as necessary to prevent overspray in areas where standard nozzles would not be efficient.

Verify location of backflow preventer, master control valves, controller and point of connection with Landscape Architect prior to installation.

Install and adjust all spray and bubbler heads to prevent water contact with all built elements.

Adjust all spray and bubbler heads to minimize overspray onto paved areas.

Install sprinklers on a 12" pop-up body in shrub areas, on a 12" pop-up body in no-mow turf areas such as Carex species, and on a 4" pop-up body in planters directly adjacent to parking spaces.


Install check valves at the low end of all irrigation lines to prevent low head drainage.

A "Certificate of Completion" in accordance with MWELosection 492.9 will be submitted for review/approval by the Building and Safety Division prior to final occupancy of the project.

Recycled water - there is no access to recycled water on this property.


Irrigation system

- The automatic irrigation controller uses either evapotranspiration or soil moisture sensor data for irrigation scheduling in all irrigation systems.
- The irrigation system is designed to ensure that the dynamic pressure at each emission device is within the manufacturer's recommended pressure range for optimal performance.
- The specified clock contains weather sensors (rain, freeze, wind, etc.), that suspend or alter irrigation operation during unfavorable weather conditions will be required on all irrigation systems, as appropriate for local climatic conditions. Irrigation will be avoided during windy or freezing weather or during rain.
- Manual shut-off valves (such as a gate valve, ball valve, or butterfly valve) is designed, as close as possible to the point of connection of the water supply.
- A backflow prevention device is specified to protect the water supply from contamination by the irrigation system.
- High flow sensors that detect and report high flow conditions created by system damage or malfunction is specified.
- The irrigation system is designed to prevent runoff, low head drainage, overspray, or other similar conditions where irrigation water flows onto non-targeted areas, such as adjacent property, non-irrigated areas, hardscapes, roadways, or structures.
- Relevant information from the soil management plan, such as soil type and infiltration rate, was used when designing irrigation systems.
- The design of the irrigation system will conform to the hydrozones of the landscape design plan.
 - Each valve irrigates a hydrozone with similar site, slope, sun exposure, soil conditions, and plant materials with similar water use.
 - Sprinkler heads and other emission devices are selected based on what is appropriate for the plant type within that hydrozone.
 - Where feasible, trees are placed on separate valves from shrubs, groundcovers, and turf.
- The irrigation system is designed and will be installed to meet, at a minimum, the irrigation efficiency criteria as described in Section E of this application supplement, regarding the Maximum Applied Water Allowance.
- The project applicant will inquire with the local water purveyor about peak water operating demands (on the water supply system) or water restrictions that may impact the effectiveness of the irrigation system.
 - In mulched planting areas, the use of low volume irrigation is used to maximize water infiltration into the root zone.
- Sprinkler heads and other emission devices will have matched precipitation rates, unless otherwise directed by the manufacturer's recommendations.
- Sprinkler spacing is designed to achieve the highest possible distribution uniformly using the manufacturer's recommendations.
- Swing joints or other riser-protection components will be used on all risers that are adjacent to high traffic areas and so are subject to damage.
- Check valves or anti-drain valves are specified for all irrigation systems.
- Narrow or irregularly shaped areas, including turf, less than eight feet in width in any direction will be irrigated with subsurface irrigation or low volume irrigation system.
- Overhead irrigation will not be installed within 24 inches of any non-permeable surface.
- Slopes greater than 25 percent will not be irrigated with an irrigation system with a precipitation rate exceeding 0.75 inches per hour.
- A dedicated landscape water meter will be specified.
- All irrigation emission devices will meet the criteria as set forth in MWEL Section 492.7(a)(1)(M) and shall be installed and operated according to manufacturer's instructions/recommendations.

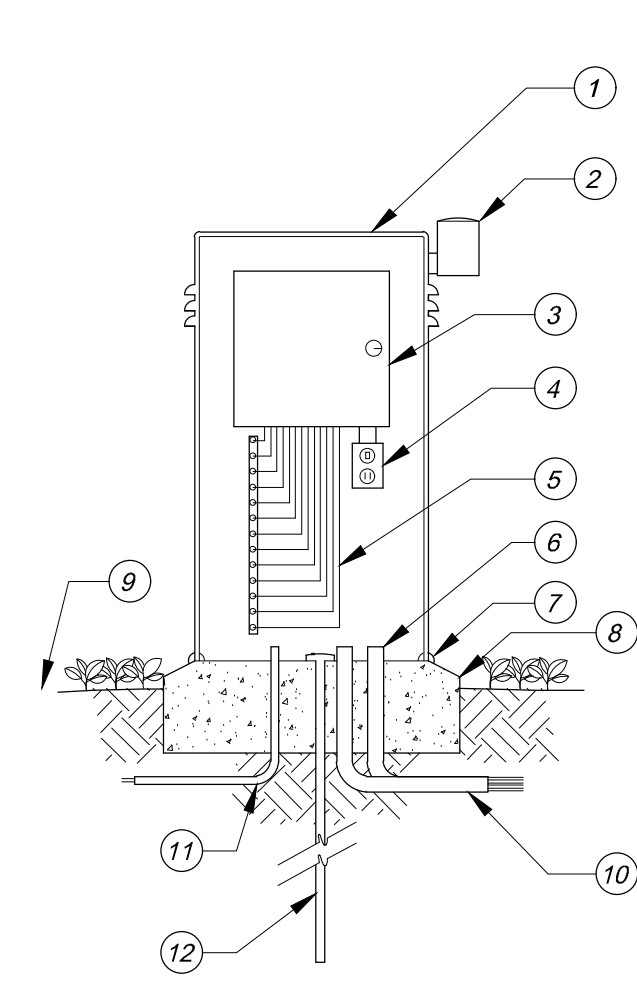


- Stainless steel vandal proof enclosure.
- Rain / freeze shut-off device.
- Irrigation controller.
- GFI type receptacle with on-off switch.
- Terminal strip and control wires.
- 1" PVC electrical sweep for flow sensor wires
- Epoxy sealant.
- Concrete pad per manufacturer's specifications.
- Finish grade 3" below concrete pad.
- 3" PVC electrical sweep for 120 volt power wires.
- Conduit sweep for electric service.
- $\frac{3}{4}$ " x 96" Copper ground rod. Connect as per manufacturer's specifications.

CONTROLLER IN ENCLOSURE
Not to Scale

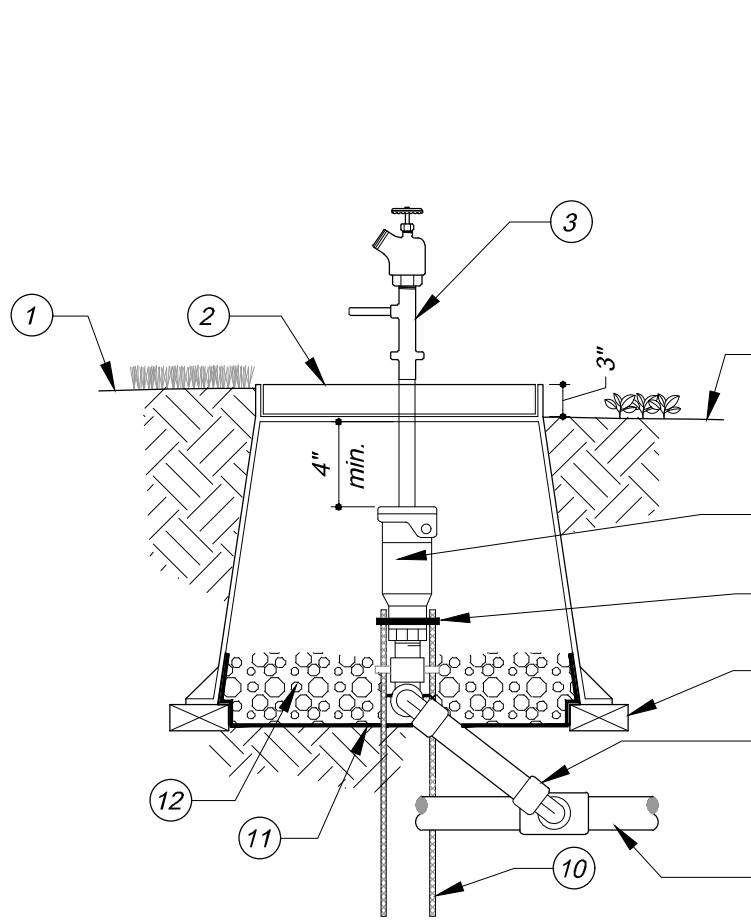

- Finish grade in turf areas.
 - Rigid plastic round valve box with bolt down cover. Use stainless bolt, nut and washer. Heat brand "QCV" onto lid.
 - Quick coupler key with male hose bib. Connection as shown: key must clear valve box.
 - Finish grade in shrub areas.
 - Quick coupler valve.
 - Stainless steel clamp.
 - Brick supports.
 - Dura pre-assembled swing joint with one piece brass MIPT nipple.
 - Mainline.
 - #4 x 36" Rebar stakes, 2 required.
 - Filter fabric.
 - Pea gravel, 3" deep.
- Note: Use Teflon tape on all threaded fittings, typical.


QUICK COUPLER VALVE
Not to Scale

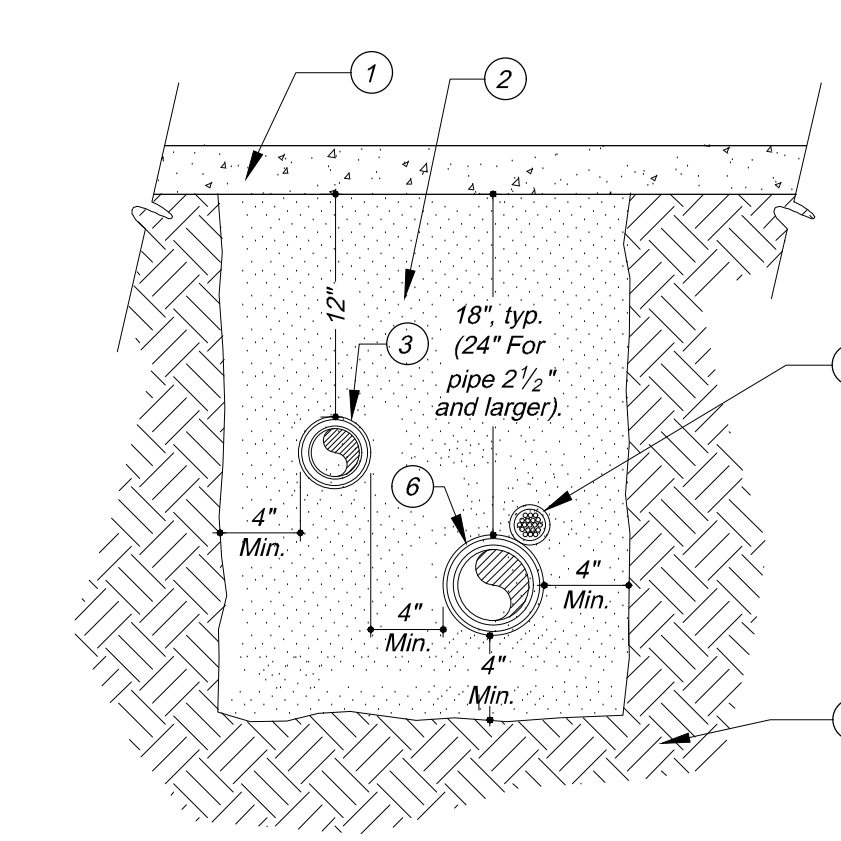

- Paving.
- Sand backfill compacted to the density of the existing soil.
- Lateral line in Sch. 40 sleeve.
- Control wires in Sch. 40 sleeve. Tape to mainline @ 4" O.C.
- Undisturbed soil.
- Mainline in Sch. 40 sleeve.

Note: PVC sleeves to be 2x the diameter of the pipe or wire bundle carried.

PIPE / WIRE SLEEVE INSTALLATION UNDER PAVING
Not to Scale

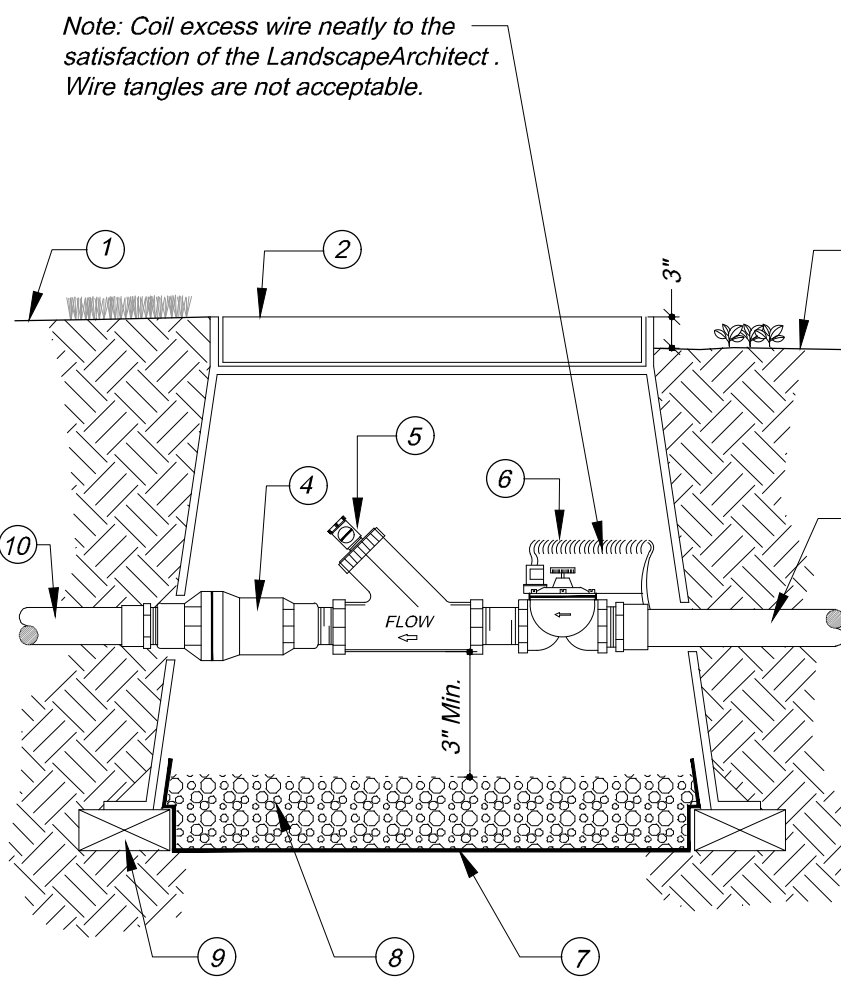


- Finish grade, turf areas.
 - Plastic rectangular "jumbo" valve box with bolt down cover, use stainless bolt, nut, and washer. Box to be placed at right angle to hardscape edge. Heat brand "RCV" and control station # onto LID.
 - Finish grade in shrub areas
 - Pressure regulator.
 - Wye filter.
 - Remote control valve. See legend for specification.
 - Non-woven filter fabric.
 - Pea gravel, 3" deep.
 - Brick supports.
 - Lateral line to drip system.
 - Mainline.
- Notes:
- Box to be installed as to allow for proper operation of ball valve. Install at right angle to hardscape edge, install valve off-center in box.
 - Install valve box extensions as required to achieve proper valve installation at mainline depth.
 - Use Teflon tape on all threaded fittings, typical.

DRIP VALVE ASSEMBLY
Not to Scale


- Dripline blank lateral DL 2000 poly connection fittings to dripline lateral.
- Dripline blank lateral.
- Air/vacuum relief valve.
- Lateral line
- PVC header, min. $\frac{3}{4}$ " size.
- Flush valve.
- Dura-Pol polyethylene tubing in rows 14" to 16" O.C. on level ground.
- Irrigation key.
- Connection to PVC lateral.

- Notes:
- Install drip flush valve per detail at the end of each tubing section per plan.
 - Install air relief valves per detail at high points of each tubing section per plan.
 - Run air/vacuum relief blank tubing lateral along high point of mound or berm.
 - Attach all in-line drip tubing to blank lateral. More than two relief valves may need to be installed per section.

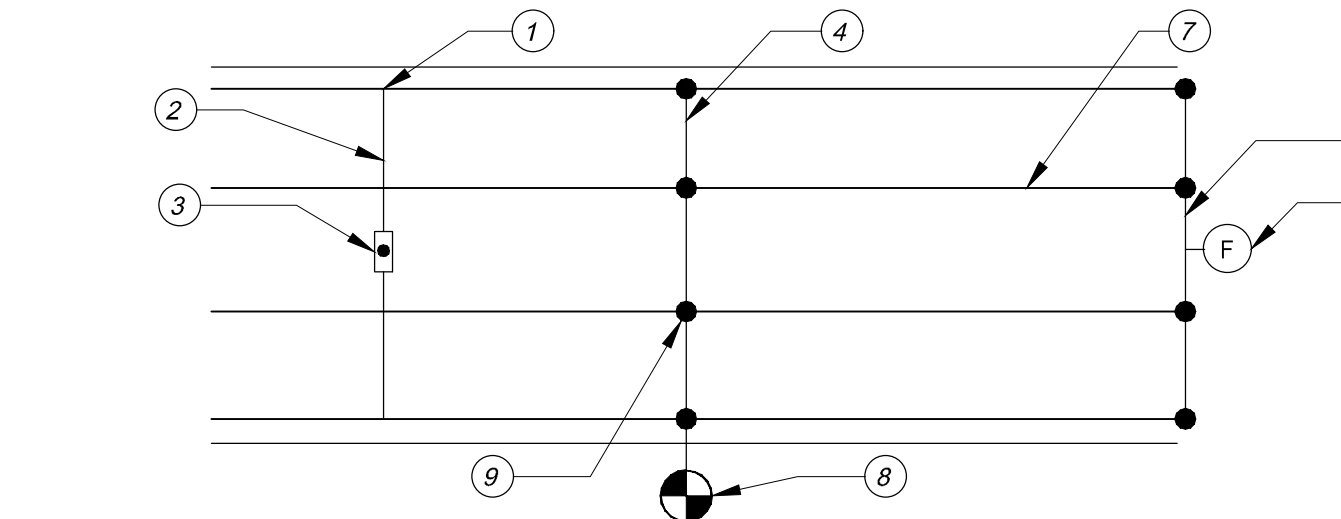


- Finish grade in turf areas.
 - Rigid plastic rectangular valve box with bolt down cover. Use stainless bolt, nut and washer. Place box at right angle to edge of pavement. Heat brand "BV" onto lid.
 - Ball or gate valve.
 - Finish grade in shrub areas.
 - Pressure supply line.
 - PVC male adapter.
 - Brick supports.
 - Brass union.
 - Brass nipple.
 - Non-woven filter fabric.
 - Pea gravel, 3" deep.
- Notes:
- Box to be installed as to allow for proper operation of ball valve. Install valve off-center in box.
 - Install valve box extensions as required to achieve proper valve installation at mainline depth.

DRIPLINE CONNECTION
Not to Scale

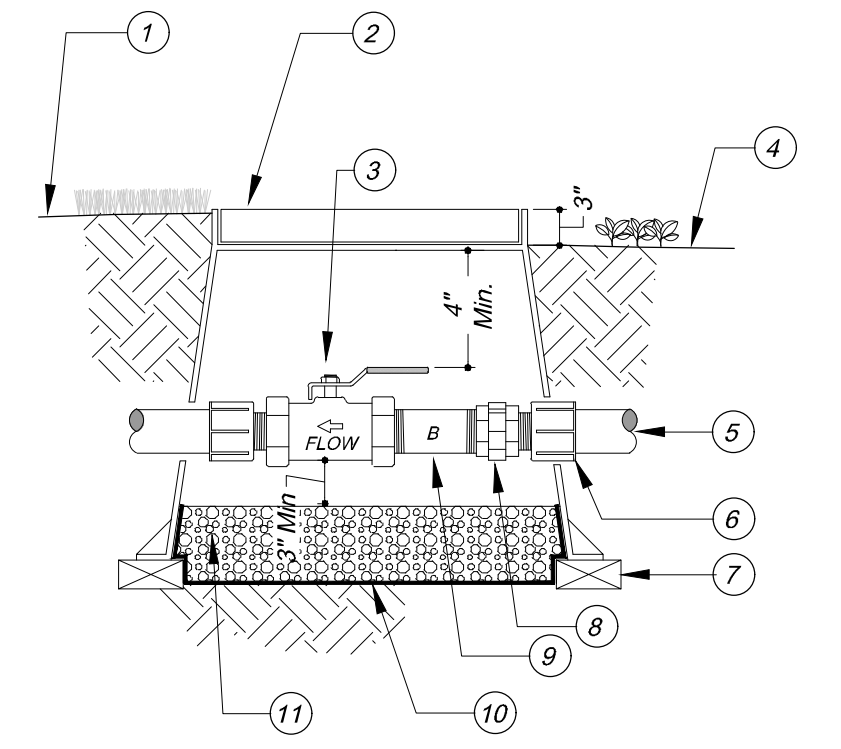


BALL OR GATE VALVE
Not to Scale

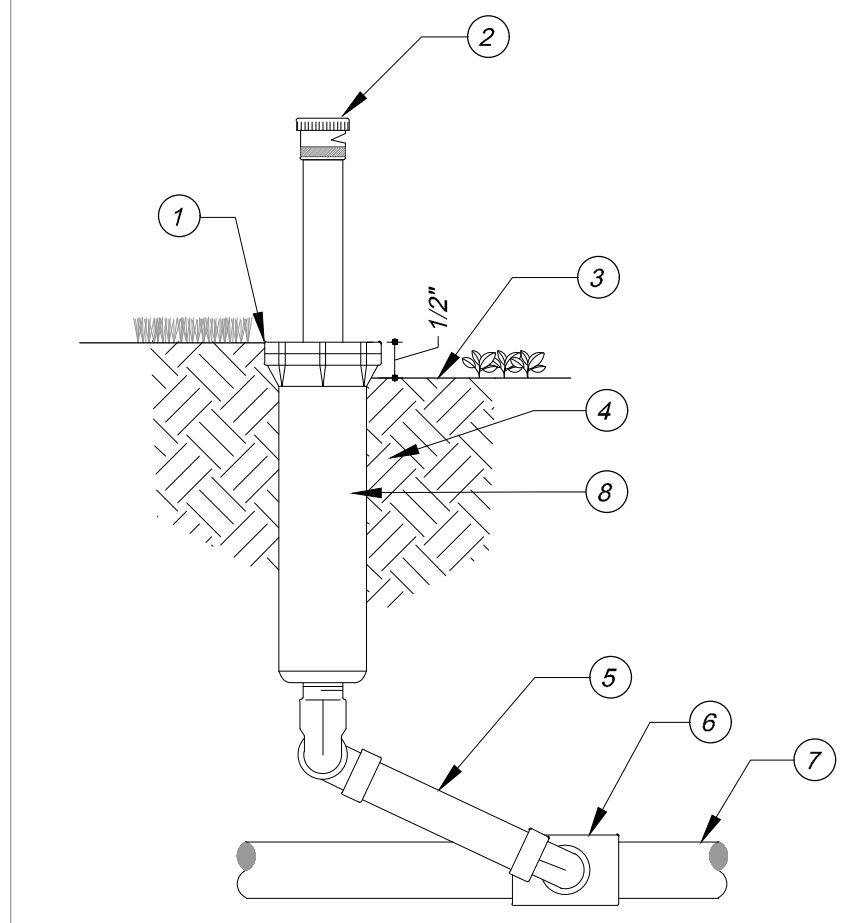

- Install sprinkler body flush with finish grade in turf areas.
- Pop-up sprinkler head, spray or rotor.
- Install sprinkler head $\frac{1}{4}$ " above finish grade in shrub and ground cover areas.
- Compact subgrade 6" around sprinkler body to 90% relative density.
- Pre-assembled triple swing joint, PVC type, with o-ringed joints, MIPT inlet and MIPT outlet. Lay length to be 6" minimum size as per sprinkler outlet.
- Sch. 40 PVC SxSxT tee fitting, lateral x sprinkler inlet size.
- Lateral line.
- Pop-up sprinkler body.


- Notes:
- Install sprinkler heads 6" from paving edge in ground cover areas. Install sprinkler heads 4" from paving edge in turf areas.
 - Install sprinkler heads plumb. Adjust sprays or nozzle stream to cover landscape area without overspray onto paving, fences, walls or buildings.
 - Use Teflon tape on all threaded fittings, typical.

POP-UP SPRINKLER HEAD
Not to Scale

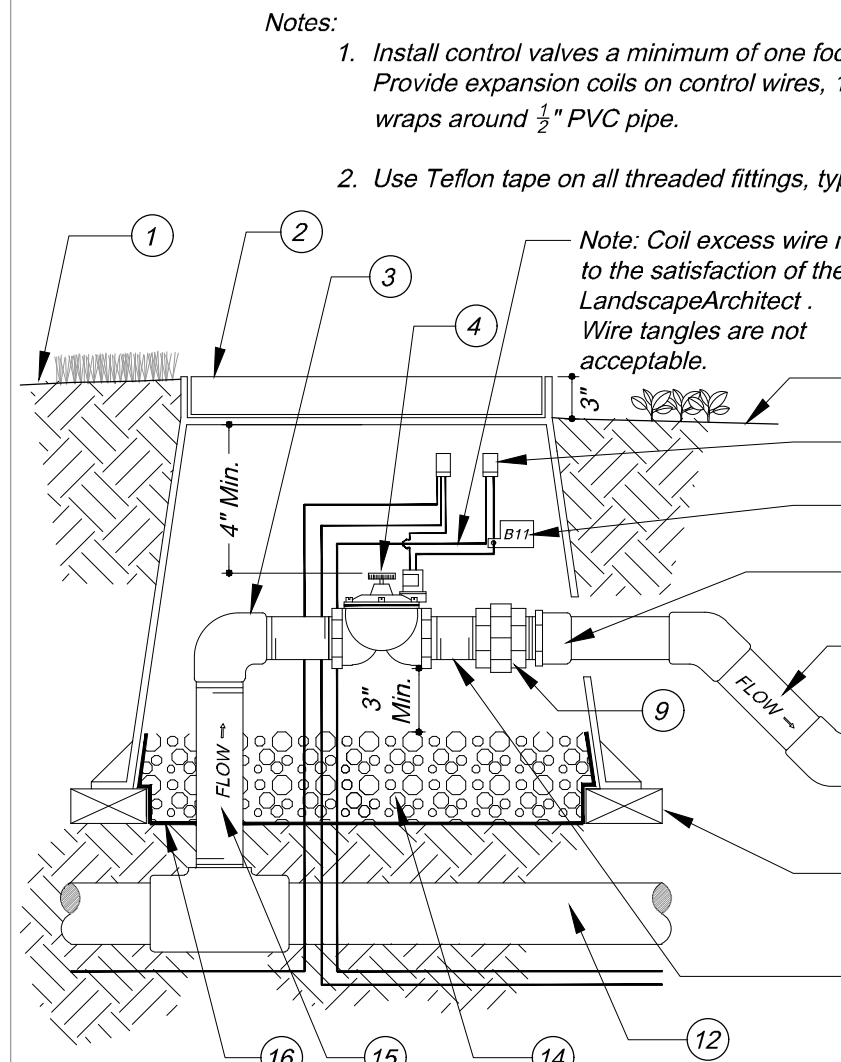


- Finish grade in turf areas.
- Rigid plastic rectangular valve box with bolt down cover. Use stainless bolt, nut, and washer. Place box at right angle to edge of pavement. Heat brand "RCV" onto lid and valve number.
- Sch. 80 SXT PVC ell.
- Remote control valve.
- Finish grade, shrub areas.
- Water proof wire connectors.
- Valve ID tags.
- PVC Sch. 80 PVC male adapter.
- Sch. 80 PVC Union.
- Lateral line.
- Brick supports.
- Mainline.
- Sch. 80 PVC nipple, typ. RCV size x 3" max.
- Pea gravel, 3" deep.
- Sch. 80 PVC nipple threaded or l.o.e. length as required.
- Non-woven filter fabric.

REMOTE CONTROL VALVE
Not to Scale

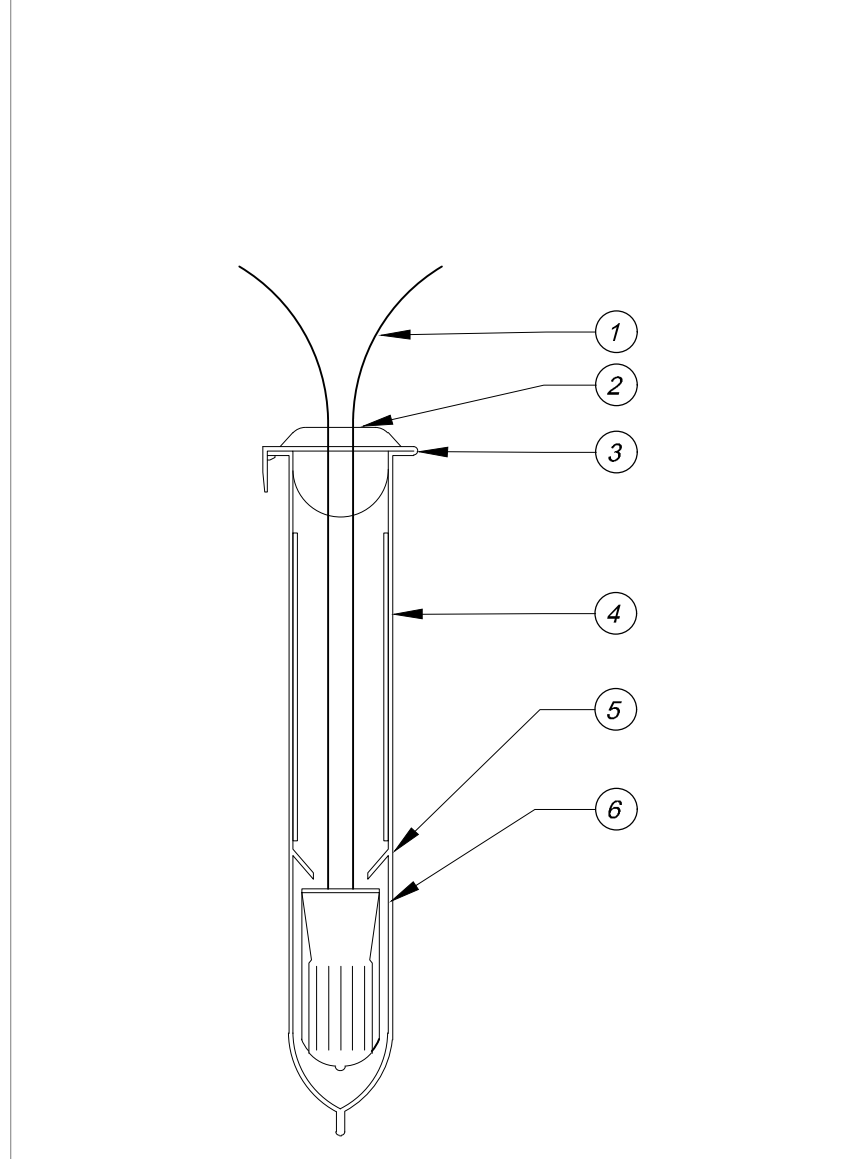


- Low voltage wires, 3 maximum
 - Wires pass through grooves in tube lid to allow lid to close.
 - Close tube lid after wire is inserted into tube.
 - Poly tube pre-filled with waterproof gel.
 - Lock tabs prevent wire removal once connector is inserted.
 - Scotchlok Electrical Spring connector. Wires shall be pre-stripped of $\frac{1}{4}$ " of the insulation prior to insertion into the connector. Twist connector onto wires to seat firmly.
- Notes:
- Wire connector shall be a 3M DBV Direct Bury Splice Kit. Kit shall include a Scotchlok Spring Connector, a polypropylene tube and a waterproof sealing gel. Tube shall be supplied prefilled with gel.
 - Direct Bury Splice Kit shall be used to electrically connect (2-3) #14 or (2) #12 pre-stripped copper wires. Larger wires or greater quantities of wires shall require a larger approved wire connection.

WIRE CONNECTION
Not to Scale

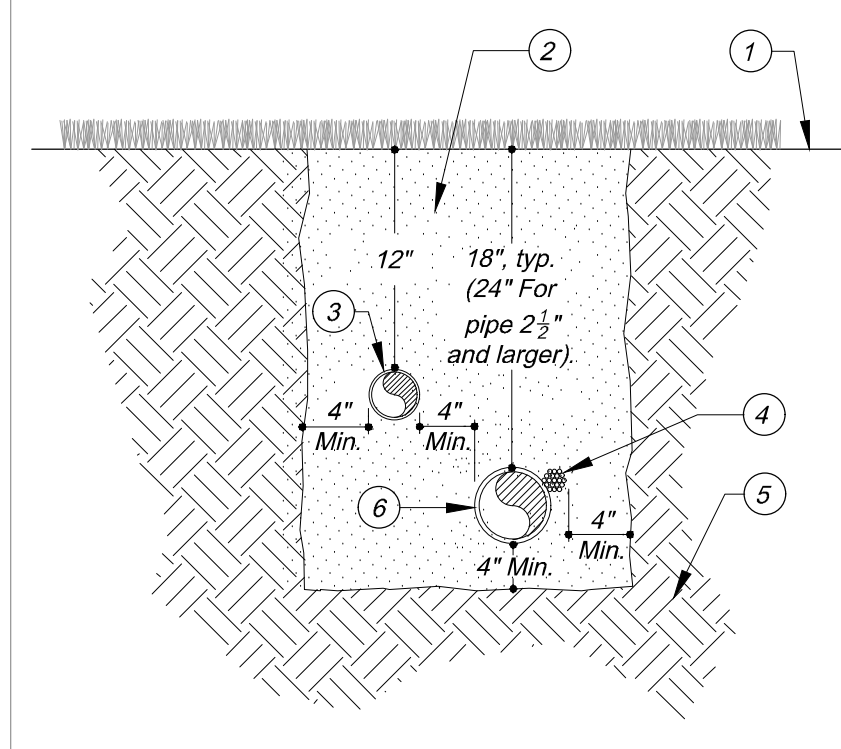

- Finish grade.
- Clean compacted backfill.
- Lateral line.
- Control wire. Tape to mainline @ 4" O.C.
- Undisturbed soil.
- Mainline.

PIPE INSTALLATION UNDER LANDSCAPE
Not to Scale

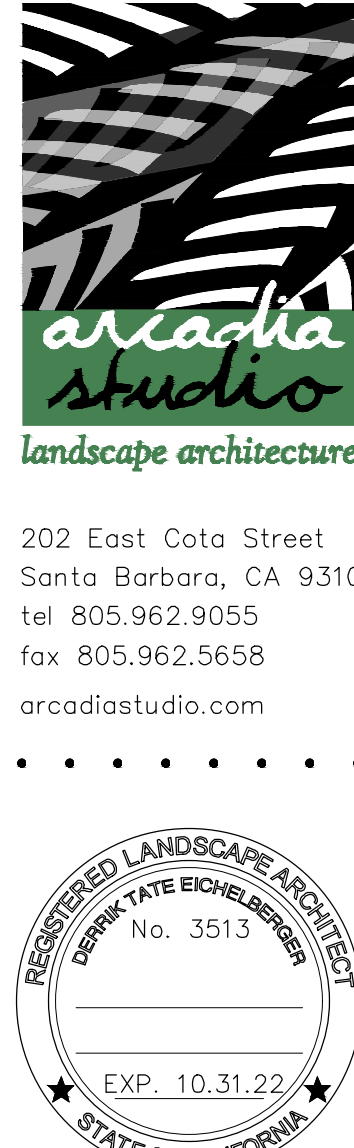

Revisions

HOLLIPAT PARKING AMENDMENT
Zone "D" CASE NUMBER 19-080-DPAM
351 South Patterson Avenue, Goleta, CA 93111

IRRIGATION DETAILS

Issue	February 22, 2021
Date	02.22.21
Job Number	19.025
Drawn By	JM
Checked by	MO
Sheet	of

Li-2


HOLLIPAT PARKING AMENDMENT

STREET IMPROVEMENT PLANS

CITY OF GOLETA, CALIFORNIA

AC	ASPHALTIC CONCRETE
ACP	ASBESTOS CEMENT PIPE
AB	AGGREGATE BASE
BC	BEGIN CURVE
BCR	BEGIN CURB RETURN
BD	BASEMENT DRAIN
BFV	BUTTERFLY VALVE
BM	BENCHMARK
BV	BALL VALVE
BVC	BEGIN VERTICAL CURVE
BW	BACK OF WALK
CIP	CAST IRON PIPE
CJ	CRACK CONTROL JOINT
CL	CLASS
CL OR CL	CENTERLINE
CLR	CORRUGATED METAL PIPE
CLM	CLEAR
CMU	CONCRETE MASONRY UNIT
CO	CLEANOUT
CTV	CABLE TELEVISION
DIDP	DUCTILE IRON PIPE
D	DRAIN
E	ELECTRICAL
DI	DROP INLET
EC	END CURVE
ECC	END CURB RETURN
EG	EXISTING GRADE
EJ	EXPANSION JOINT
EL	ELEVATION
EP	EDGE OF PAVEMENT
EV	END VERTICAL CURVE
EW	EACH WAY
EX	EXISTING
FD	FLOOR DRAIN
FF	FINISH FLOOR
FG	FINISH GRADE
FH	FIRE HYDRANT
FL OR FL	FLOWLINE
FLG	FLANGE
FS	FINISH SURFACE
G	GAS
GB	GRADE BREAK
GM	GAS METER
GSP	GALVANIZED STEEL PIPE
GSV	GAS VALVE
GV	GATE VALVE
HB	HOSE BIB
HP	HIGH POINT
INV	INVERT
L	CURVE LENGTH
LF	LINEAL FEET
MH	MANHOLE
MC	MECHANICAL JOINT
NIC	NOT INCLUDED IN CONTRACT
OC	ON CENTER
OCEW	ON CENTER EACH WAY
PCC	POINT OF COMPOUND CURVATURE
PI	POINT OF INTERSECTION (OF CURVE TANGENTS)
PL OR PL	PROPERTY LINE
PRC	POINT OF REVERSE CURVATURE
PVC	POLY-VINYL CHLORIDE
PV	PLUG VALVE
R	RADIUS
RC	REINFORCED CONCRETE PIPE
RDP	ROOF DRAIN
RG	RETAINING GLAND
RSJ	ROUGH SURFACE JOINT
R/W	RIGHT-OF-WAY
S	SEWER
SD	STORM DRAIN
SL	STREET LIGHT
ST STL	STAINLESS STEEL
STA	STATION
STD DTL	STANDARD DETAIL
T	TELEPHONE
T BLK	THRUST BLOCK
TB	TOP OF BERM
TC	TOP OF CURB
TCN	TOP OF CONCRETE
TD	TOP OF DIKE
TF	TOP OF FOOTING
TG	TOP OF GRATE
TI	TRAFFIC INDEX
TL	TRAFFIC LIGHT
TP	TOP OF PAVEMENT
TYP	TYPICAL
TW	TOP OF WALL
VCP	VERTIFIED CLAY PIPE
VPI	VERTICAL POINT OF INTERSECTION (OF VERTICAL CURVE TANGENTS)
W	WATER
W/	WITH
WD	WALL DRAIN
WM	WATER METER
WW	WATER VALVE
Δ	DELTA (CURVE CENTRAL ANGLE)
±	APPROXIMATELY
%	PERCENT
<	LESS THAN
>	GREATER THAN

DESCRIPTION	EXISTING	PROPOSED
CENTERLINE		
EDGE OF A.C. PAVEMENT		
ELEVATION		
CONCRETE PAVEMENT		
A.C. PAVEMENT		
PROPERTY LINE		
RIGHT-OF-WAY LINE		
EASEMENT LINE		
CONTOURS (MAJOR)		
CONTOURS (MINOR)		
BENCH MARK		
TREE CANOPY		
APPROX. SAW CUT LINE		
LIMIT OF GRADING LINE		
GRADE BREAK LINE		
FLOW LINE		
SLOPE LINE		
FENCE		
RETAINING WALL		
WATER		
SEWER		
STORM DRAIN		
POWER		
GAS		
TELEPHONE		
CABLE TV		
MANHOLE		
CLEANOUT		
WATER METER & LATERAL		
FIRE HYDRANT		
THRUST BLOCK		
FITTING		
STREET LIGHT		

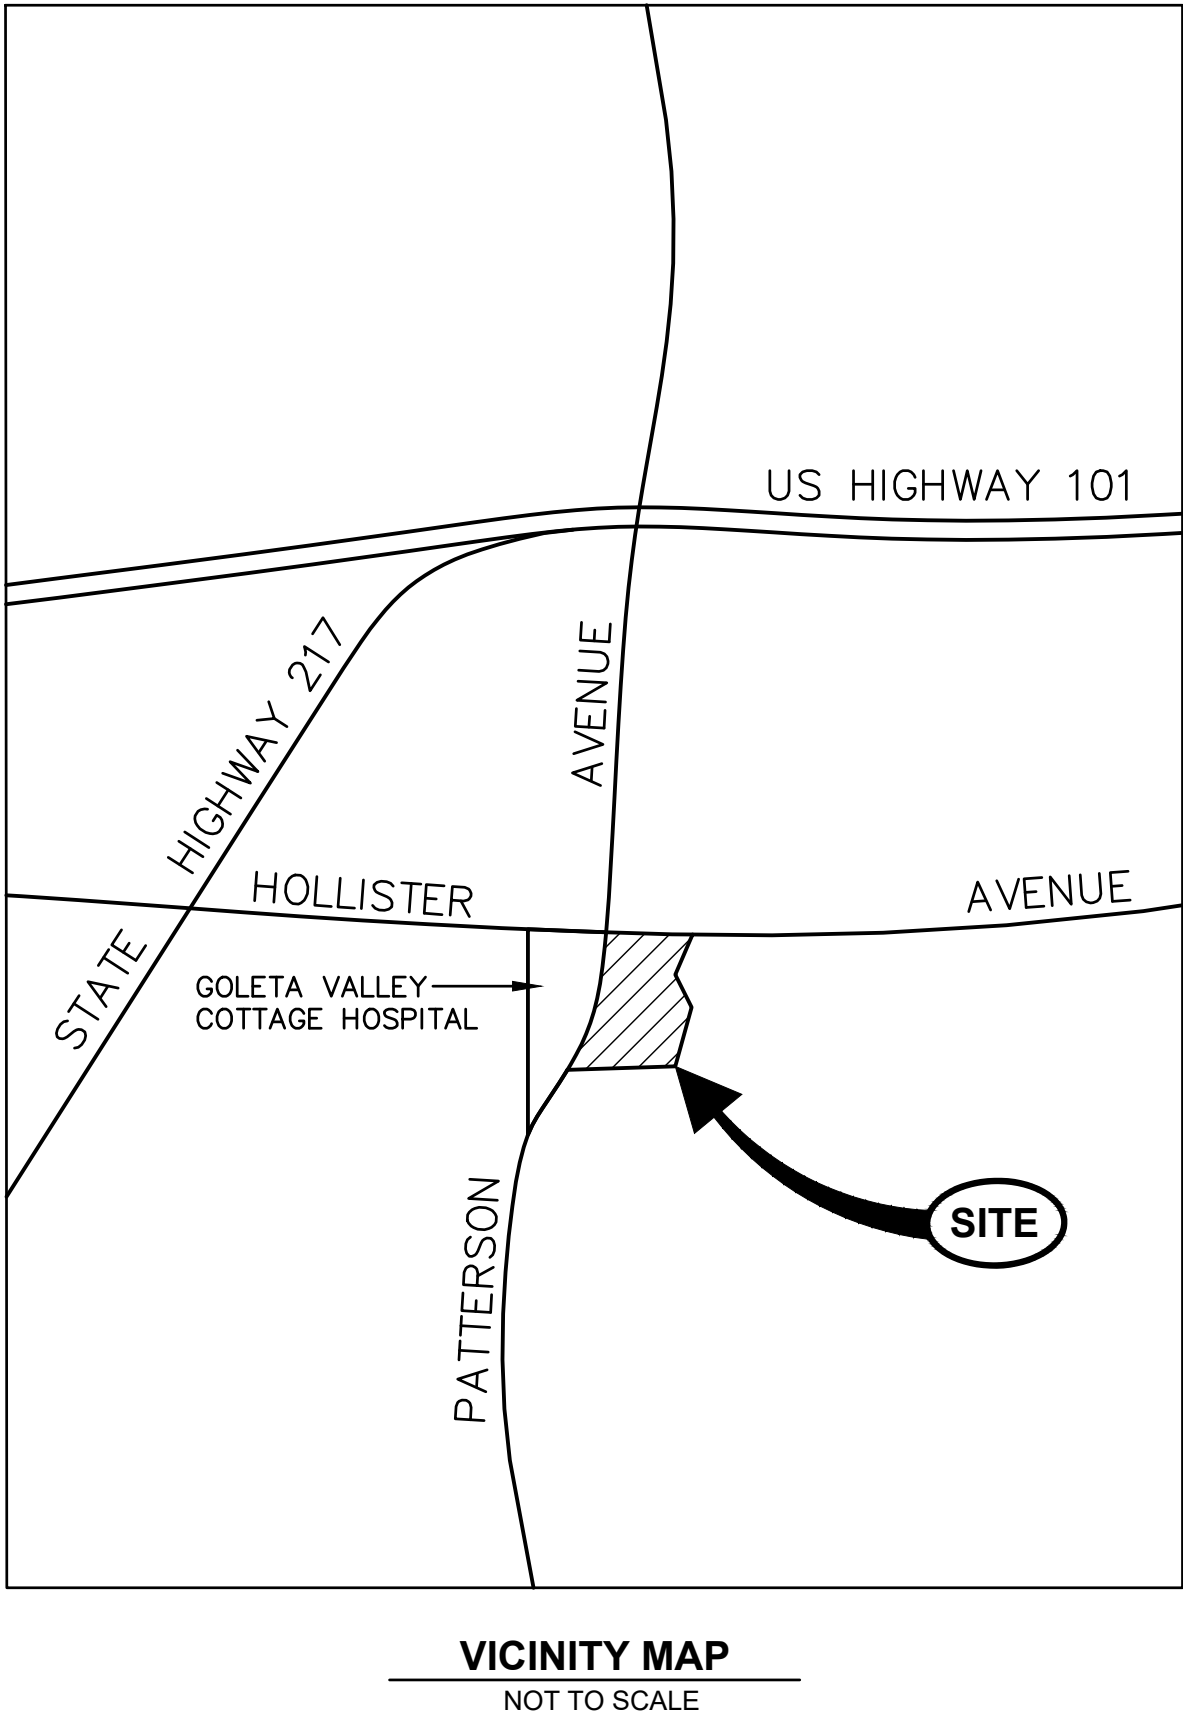

PRIOR TO COMMENCING CONSTRUCTION CALLED FOR BY THESE PLANS, SPECIFICATIONS AND DETAILS, THE OWNER SHALL ENGAGE A GEOTECHNICAL ENGINEER TO PROVIDE CONSTRUCTION PHASE OBSERVATION AND TESTING SERVICES AN SHALL ALSO ENGAGE THE PROJECT ENGINEER OR ANOTHER QUALIFIED PARTY TO PROVIDE PROJECT CONSTRUCTION OBSERVATION AND ASSURANCES ON CONFORMANCE WITH THE APPROVED PLANS SPECIFICATIONS AND AGENCY REQUIREMENTS. THE OWNER SHALL ALSO ASSURE THAT CONTRACTOR(S) ENGAGED TO PROPERLY IMPLEMENT THE CONSTRUCTION CALLED FOR ON THESE PLANS, SPECIFICATIONS AND DETAILS INCLUDING THOSE TASKS CALLED FOR ON THE PROJECT STORM WATER POLLUTION PREVENTION PLAN DOCUMENT OR EROSION CONTROL PLAN SHEETS ATTACHED AS PART OF THESE PLANS.

B. GEOTECHNICAL ENGINEER'S RESPONSIBILITIES:

1. A GEOTECHNICAL ENGINEER SHALL REVIEW THESE PLANS WITH RESPECT TO GENERAL CONFORMANCE WITH THE INTENT OF THE RECOMMENDATIONS PRESENTED IN THE PROJECT SOILS ENGINEERING REPORT. THE PLAN REVIEW SHALL BE PERFORMED SPECIFICALLY WITH RESPECT TO GEOTECHNICAL FACTORS DISCUSSED IN THE REFERENCED REPORT. IN PERFORMING THE REVIEW, A GEOTECHNICAL ENGINEER SHALL ATTEMPT TO VERIFY THAT THE CONCEPTS AND RECOMMENDATIONS PRESENTED IN THE REPORT ARE GENERALLY INCORPORATED INTO THE PLANS. IN ACCORDANCE WITH THIS LEVEL REVIEW, THE PLANS ARE TO BE FOUND IN SUBSTANTIAL CONFORMANCE WITH THE CONCEPTS AND RECOMMENDATIONS PRESENTED IN THE NOTED REPORT.
2. UPON BEING RETAINED BY THE OWNER, PRIOR TO CONSTRUCTION THE GEOTECHNICAL ENGINEER SHALL RECOMMEND TO THE OWNER AND THE CONTRACTOR THE LEVEL OF OBSERVATION AND TESTING THAT WILL BE PROVIDED DURING CONSTRUCTION. PROVIDED THAT THE CONTRACTOR FULFILLS HIS OR HER RESPONSIBILITY FOR TIMELY REQUESTS FOR THOSE SERVICES DURING CONSTRUCTION. THE GEOTECHNICAL ENGINEER SHALL PROVIDE OBSERVATION AND TESTING AT THE PROJECT WORK AREA OF EARTHWORK OPERATIONS, INCLUDING TRENCHING AND PAVEMENT SUBGRADE PREPARATION, AS NECESSARY TO HAVE REASONABLE CERTAINTY THAT THE EARTHWORK IS PERFORMED IN GENERAL COMPLIANCE WITH THE GEOTECHNICAL ENGINEER'S RECOMMENDATIONS, AND WITH THE REQUIREMENTS OF THE COUNTY OF SANTA BARBARA.
3. UPON COMPLETION OF EARTHWORK, THE GEOTECHNICAL ENGINEER SHALL, UPON REQUEST, PROVIDE A FINAL REPORT WITH RESULTS OF THEIR OBSERVATION AND TESTING DURING EARTHWORK OPERATIONS, PROVIDED THAT THE WORK IS PERFORMED IN CONFORMANCE WITH THE GEOTECHNICAL ENGINEER'S RECOMMENDATIONS. THE REPORT WILL STATE THEIR OPINION THAT THE GRADING WAS COMPLETED IN SUBSTANTIAL COMPLIANCE WITH THE GEOTECHNICAL ENGINEER'S RECOMMENDATIONS.

C. CONTRACTORS STORM WATER POLLUTION CONTROL RESPONSIBILITIES:

1. THE CONTRACTOR SHALL BE RESPONSIBLE TO CONSTRUCT AND MAINTAIN POLLUTION PREVENTION MEASURES, INCLUDING THOSE FOR EROSION AND SEDIMENT CONTROL, AS NECESSARY TO PREVENT ANY FILL AT ANY LEVEL FROM BEING CONVEYED OFF THE CONSTRUCTION SITE AREA THAT THESE MEASURES MUST CONTINUE TO BE MAINTAINED UNTIL THE REQUIRED POST-CONSTRUCTION POLLUTION PREVENTION MEASURES ARE IN PLACE AND COMPLETELY FUNCTIONAL, INCLUDING PERMANENT LANDSCAPING.
2. THE SPECIFIC MEASURES WHICH MAY BE CALLED FOR ON THE PROJECT STORM WATER POLLUTION PREVENTION PLAN CANNOT ADDRESS ALL SITE DEVELOPMENT AND STORM CHARACTERISTICS WHICH WILL EVOLVE OVER THE COURSE OF CONSTRUCTION AND THAT IT IS THE CONTRACTORS RESPONSIBILITY TO NOT ONLY IMPLEMENT THE PLAN, BUT TO MAKE ADJUSTMENTS AND EXPANSIONS IN THE IMPLEMENTATION AS NECESSARY TO ADAPT TO THE CONTRACTOR'S CONSTRUCTION OPERATIONS AND SCHEDULE AND ADDRESS EVOLVING SITE CONDITIONS AND ACTUAL WEATHER CONDITIONS.
3. IT IS THE CONTRACTOR'S RESPONSIBILITY TO ENSURE EMPLOYEES AND SUBCONTRACTORS ARE TRAINED REGARDING THESE REQUIREMENTS AND TO MAINTAIN RECORDS OF THE INSTALLATION, MODIFICATION, INSPECTION, AND MAINTENANCE OF STORM WATER POLLUTION PREVENTION MEASURES INCLUDING, BUT NOT LIMITED TO: TRAINING, INSPECTION, MAINTENANCE LOG, RECORD DRAWINGS SHOWING LOCATIONS, LIMITS, AND DATES OF INSTALLATION FOR VARIOUS MEASURES, DATED PHOTOGRAPHERS AND FIELD SKETCHES.
4. THE CONTRACTOR SHALL BE FAMILIAR WITH AND AGREE TO IMPLEMENT THE MEASURES AND INSTALLATIONS DEPICTED ON THE PROJECT STORM WATER POLLUTION PREVENTION PLAN INCLUDING INSTALLATION, ROUTINE INSPECTION AND MAINTENANCE, ADJUSTMENTS AND EXPANSION DUE TO EVOLVING SITE CONDITIONS, EMERGENCY MAINTENANCE AND ADJUSTMENTS DUE TO ACTUAL STORM AND SITE CONDITIONS, AND DOCUMENTATION.

THIS DRAWING IS PROVIDED IN ELECTRONIC FORMAT (ON COMPUTER DISK) AS A COURTESY IF REQUESTED BY THE USER. THE DELIVERY OF THE ELECTRONIC FILE DOES NOT CONSTITUTE THE DELIVERY OF OUR PROFESSIONAL WORK PRODUCT. THE SIGNED HARD COPY PREPARED FOR THE PROJECT CONSTITUTES OUR PROFESSIONAL WORK PRODUCT AND THE HARD COPY MUST BE REFERRED TO FOR THE CORRECT DESIGN INFORMATION. THESE PLANS HAVE BEEN PREPARED SOLELY FOR USE FOR THE PROJECT SCOPE AND SITE SPECIFICALLY IDENTIFIED HEREON AT THE TIME THESE PLANS ARE SIGNED. THE ENGINEER PREPARING THESE PLANS WILL NOT BE RESPONSIBLE FOR, OR LIABLE FOR, USE OF ANY PART OF THESE PLANS, INCLUDING ANY NOTE OR DETAIL, FOR ANY UNAPPROVED OR REVISED PROJECT SCOPE, OR FOR ANY OTHER PROJECT AT THIS OR ANY OTHER SITE. USER AGREES TO INDEMNIFY AND HOLD HARMLESS F&A FOR ALL COSTS AND DAMAGES IF USED.

ELECTRONIC INFORMATION MAY BE PROVIDED BY THE ENGINEER FOR CONVENIENCE; UNDER NO CIRCUMSTANCES SHALL DELIVERY OF ELECTRONIC FILES FOR USE BY OTHERS BE DEEMED A SALE BY THE ENGINEER AND THE ENGINEER MAKES NO WARRANTIES, EITHER EXPRESS OR IMPLIED, OF MERCHANTABILITY AND FITNESS FOR ANY PARTICULAR PURPOSE. IN NO EVENT SHALL THE ENGINEER BE LIABLE FOR INDIRECT OR CONSEQUENTIAL DAMAGES AS A RESULT OF THE USE OR REUSE OF THE ELECTRONIC FILES BY OTHERS.

ELECTRONIC INFORMATION IS INTENDED TO PROVIDE INFORMATION SUPPLEMENTAL AND SUBORDINATE TO THE CONSTRUCTION CONTRACT DOCUMENTS. LAYOUT AND CONSTRUCTION OF PROJECT ELEMENTS SHALL BE BASED ON DIMENSIONS AND INFORMATION INCLUDED ON THE SIGNED AND SEALED CONSTRUCTION CONTRACT DOCUMENTS WHICH SHALL CONTROL OVER ELECTRONIC INFORMATION. USER IS RESPONSIBLE FOR CONFIRMING LOCATION OF PROPOSED CONSTRUCTION ELEMENTS AND DIMENSIONS AND LOCATIONS OF CONSTRUCTION CONTRACT DOCUMENTS. INCONSISTENCIES BETWEEN THE ELECTRONIC INFORMATION AND THE CONSTRUCTION CONTRACT DOCUMENTS SHALL BE BROUGHT TO THE ATTENTION OF THE ENGINEER FOR RESOLUTION PRIOR TO CONSTRUCTION.

PROJECT ELEMENTS SUCH AS MANHOLES, CATCH BASINS, UTILITY VAULTS, VALVE ASSEMBLIES, STAIRS, RAMPS, WALLS, ETC. ARE SHOWN SCHEMATICALLY IN THE ELECTRONIC INFORMATION AND CONSTRUCTION OF THESE ELEMENTS SHALL BE IN ACCORDANCE WITH THE CONSTRUCTION NOTES AND DETAILS PRESENTED OR REFERENCED IN THE SIGNED AND SEALED CONSTRUCTION CONTACT DOCUMENTS. IMPROVEMENTS CONSTRUCTED BASED ON ELECTRONIC INFORMATION AND IN CONFLICT WITH THE DRAWING DIMENSIONS DETAILS, AND THE CONSTRUCTION CONTACT DOCUMENTS SHALL BE REMOVED AND CONSTRUCTED IN THE PROPER LOCATION AND DIMENSIONS AT CONTRACTOR'S SOLE EXPENSE.

DIGITAL DRAWINGS ARE TYPICALLY A COMPILATION OF DRAWINGS FROM A NUMBER OF SOURCES AND, AS SUCH, THERE IS INFORMATION IN THE ELECTRONIC FILE ISSUED BY THE ENGINEER THAT WAS NOT DEVELOPED BY THE ENGINEER AND IS NOT AUTHORIZED BY THE ENGINEER FOR USE BY OTHERS. ELECTRONIC INFORMATION PROVIDED BY THE ENGINEER SHALL ONLY BE APPLICABLE FOR IMPROVEMENTS DESIGNED BY THE ENGINEER AND WHICH ARE SPECIFICALLY DESIGNATED BY CONSTRUCTION NOTES AND/OR DETAILS ON THE SIGNED AND SEALED CONTRACT DOCUMENTS.

IF DIGITAL FILES ARE OBTAINED WITH THE INTENT TO USE THEM FOR PROJECT STAKING, THEY SHALL ONLY BE USED BY A QUALIFIED ENGINEER OR LAND SURVEYOR REGISTERED IN THE STATE OF CALIFORNIA. DIGITAL INFORMATION SHALL ONLY BE USED FOR STAKING HORIZONTAL LOCATION OF PROPOSED IMPROVEMENTS AFTER IT HAS BEEN CONFIRMED WITH THE SIGNED AND SEALED CONSTRUCTION CONTRACT DOCUMENTS.

THE DIGITAL DRAWINGS ARE NOT INTENDED TO BE USED DIRECTLY FOR CONTROL OF CONTRACTOR'S GRADING OPERATIONS WITHOUT STAKING BY ENGINEER OR LAND SURVEYOR. THE INTERSECTION OF PROPOSED CUT AND FILL SLOPES WITH EXISTING GRADE IS APPROXIMATE WHERE SHOWN ON THE DRAWINGS AND SHALL BE CONFIRMED BY FIELD STAKING. IT IS THE CONTRACTOR'S RESPONSIBILITY TO CONSTRUCT SLOPES IN CONFORMANCE WITH THE SPECIFIED AND DETAILED REQUIREMENTS CONTAINED IN THE CONTRACT DOCUMENTS.

HORIZONTAL DATUM IS BASED ON AN ASSUMED DATUM DEFINED BY THE CONTROL POINTS AND EXISTING MONUMENTS PROVIDED BELOW.

VERTICAL DATUM NAVD88 DEFINED LOCALLY BY BENCHMARK "43 LA" (NGS PID EW3774), A STANDARD USGS BENCHMARK CAP STAMPED "F 28 43 LA" ON A 3 ¹/₈" IRON PIPE AT THE INTERSECTION OF KELLOGG AVE AND THE UPRR TRACKS.

ELEVATION = 48.36'

CAUTION! CONFIRM BENCHMARK DATA AND CONDITION WITH PROJECT SURVEYOR (STANTEC) PRIOR TO USE

EXISTING TOPOGRAPHY COMPILED FROM AERIAL PHOTOGRAPHY DATED JULY 8, 2003 AND SUPPLEMENTED WITH FIELD SURVEY BY PENFIELD & SMITH DATED FEB. 2007.

PROTECT AND PRESERVE, IN PLACE, ALL SURVEY MONUMENTS AND BENCHMARKS. DO NOT DISTURB, MOVE, OR RELOCATE MONUMENTS OR BENCHMARKS WITHOUT THE PRIOR REVIEW AND APPROVAL BY THE AGENCY HAVING JURISDICTION OVER THE MONUMENT OR BENCHMARK. THE CONTRACTOR SHALL CONTRACT WITH A LICENSED SURVEYOR FOR MONUMENTS REQUIRING DISTURBANCE OR REMOVAL. AND THE SURVEYOR SHALL RESET THE MONUMENTS OR PROVIDE PERMANENT WITNESS MONUMENTS AND FILE THE REQUIRED DOCUMENTATION WITH THE COUNTY SURVEYOR PURSUANT TO BUSINESS AND PROFESSIONAL CODE SECTION 8771.


POINT	NORTHING	EASTING	ELEVATION	DESCRIPTION
1	5898.0460	5334.8694	52.10	SET PK&TIN
2	8128.1843	5395.0938	108.94	SET PK&TIN
3	5009.0862	4986.8118	40.69	SET PK&TIN
4	4629.6963	4684.4619	36.07	SET PK&TIN
5	5041.1335	5379.4771	43.83	SET PK&TIN

SHEET INDEX	
SHEET NO.	GENERAL DESCRIPTION
1	G-1 TITLE SHEET
2	G-2 GENERAL NOTES
3	G-3 KEY MAP
4	C-1 STREET IMPROVEMENT PLAN - HOLLISTER AVE.
5	C-2 STREET IMPROVEMENT PLAN - PATTERSON AVE.
6	CD-1 DETAILS
7	LP-1 PLANTING PLAN
8	LP-2 PLANTING DETAILS
9	LP-3 PLANTING SPECIFICATIONS
10	LI-1 IRRIGATION PLAN
11	LI-2 IRRIGATION DETAILS
12	LI-3 IRRIGATION SPECIFICATIONS
13	E1.0 ELECTRICAL SYMBOLS SPECS
14	E1.1 ELECTRICAL SITE PLAN
15	E1.2 ELECTRICAL SITE PHOTOMETRIC PLAN
16	ECF SITE PHOTOMETRIC COLOR FLOW PLAN

**HOLLIPAT PARKING AMENDMENT
STREET IMPROVEMENT PLANS
334 SOUTH PATTERSON AVE.**

F&A
CIVIL ENGINEERING • PLANNING
CONSTRUCTION ENGINEERING

201 N. Calle Cesar Chavez, Suite 100
Santa Barbara, CA 93103
Telephone (805) 966-2224

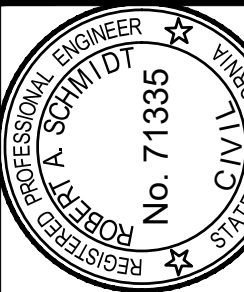[illegible]

G-1

DATE: OCT. 2021

SHT. 1 OF 16

W.O. 1987

By Alan Noelle Engineering, all common law copyright and other property rights reserved in this document as original and unpublished work product of Alan Noelle Engineering. This work shall not be distributed, copied, disclosed or used in connection with any work or project other than the specific project for which it has been prepared, or assigned to any third party without first obtaining the express written consent of Alan Noelle Engineering. Visual contact with this document shall constitute conclusive evidence of acceptance of these restrictions. Contractors shall verify and be responsible for all dimensions and conditions of the job. Upon discovery of any variation, discrepancy or omission, please notify Alan Noelle Engineering and prior to proceeding with related work obtain written resolution from Alan Noelle Engineering.




Project:
**GOLETA VALLEY
COTTAGE HOSPITAL
HOLLIPAT
PARKING**

**351 S. Patterson Ave.
Goleta, CA 93111**

Sheet Title:
**ELECTRICAL
SITE PLAN**

Revisions:	
Job No:	A2069
Date:	1.28.21
Drawn:	TCN
Checked:	AJN
Sheet:	E1.1

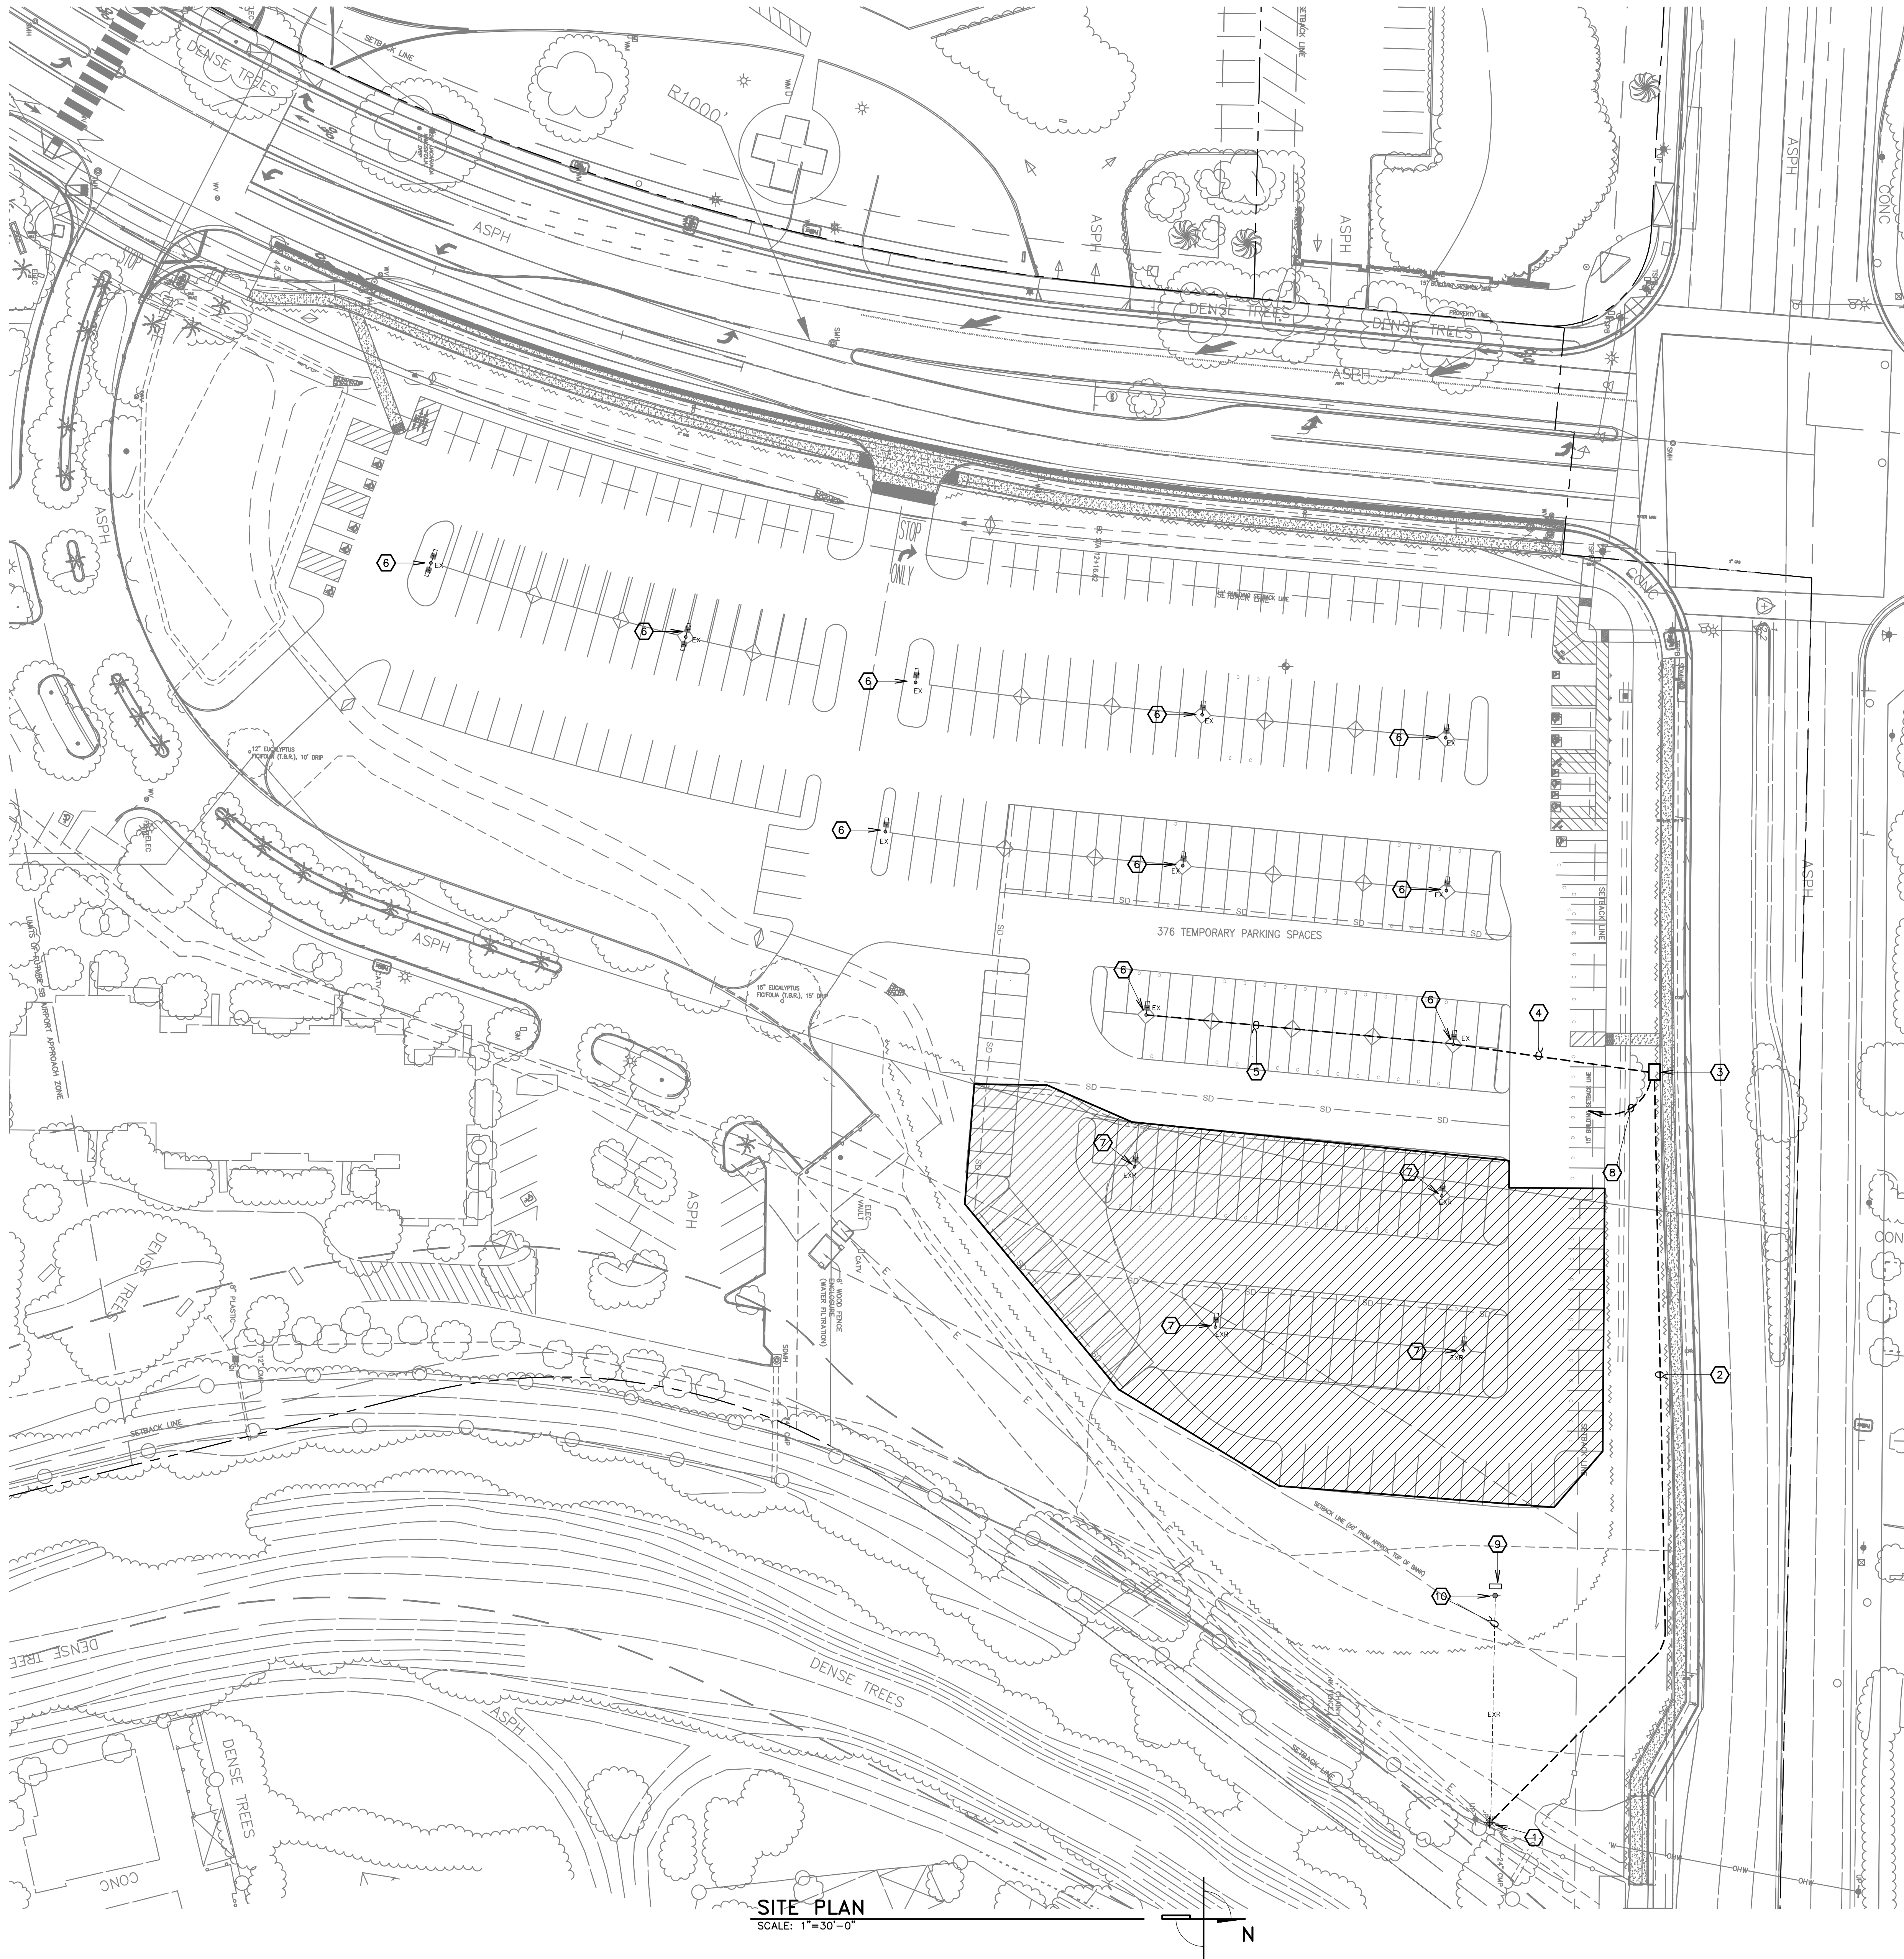

SHEET NOTES LEGEND

- EXISTING ELECTRIC UTILITY POWER POLE.
- PROVIDE SCE UNDERGROUND SECONDARY. COORDINATE ALL REQUIREMENTS WITH SCE. ASSUME CONDUIT IS (1) 2" PVC SCHEDULE 40, WITH SCHEDULE 80 RISERS. BURY CONDUIT A MINIMUM OF 30" BELOW GRADE, AND COORDINATE IF A SLURRY COVER IS REQUIRED BY THE UTILITY.
- NEW POWER SERVICE PEDESTAL EQUAL TO MYERS #MEUG16-M100. PEDESTAL TO HAVE A 12 CIRCUIT PANEL, PANEL 'A', PHOTO CELL AND LIGHTING TIMECLOCK (SEE LIGHTING CONTROLS DIAGRAM ON SHEET E1.0). COORDINATE LOCATION WITH UTILITY COMPANY AND ALL OTHER TRADES.
- NEW 3/4" WITH (3)#8, (2)#12 + (1)#12G THWN CU.
- NEW 1/2" WITH (2)#12 + (1)#12G THWN CU.
- EXISTING LIGHT POLE FIXTURE TO RECONNECT TO NEW PANEL 'A' VIA LIGHTING CONTROLS. NOTE EXISTING CONDUIT AND WIRING TO BE USED WHERE AVAILABLE AND IN GOOD CONDITION. COORDINATE ALL WORK WITH EXISTING FIELD CONDITIONS.
- EXISTING LIGHT POLE TO BE REMOVED. REMOVE ALL EXISTING CONDUIT AND WIRING BACK TO NEAREST LIGHT POLE FIXTURE THAT IS TO REMAIN. COORDINATE ALL WORK WITH EXISTING FIELD CONDITIONS.
- PROVIDE ALL REQUIRED CONDUIT AND WIRING TO RECONNECT EXISTING LOADS IN PANEL THAT IS BEING REMOVED, SEE NOTE 9. EXISTING LOADS INCLUDED IRRIGATION CONTROLLER AND PEDESTRIAN CROSSING LIGHTS. COORDINATE ALL WORK WITH EXISTING FIELD CONDITIONS.
- EXISTING PANEL AND ALL LIGHTING CONTROLS TO BE REMOVED FROM THIS POLE. THE EXISTING LOADS THAT ARE TO REMAIN WILL BE RECONNECTED TO THE NEW PANEL IN THE SERVICE PEDESTAL CALLED OUT IN NOTE 3. COORDINATE ALL WORK AND LOCATIONS WITH EXISTING FIELD CONDITIONS.
- EXISTING POLE TO BE REMOVED ALONG WITH OVERHEAD WIRING BACK TO UTILITY POWER POLE. COORDINATE ALL DEMO WORK THAT IS TO BE DONE AFTER UTILITY COMPANY WORK IS COMPLETED. COORDINATE ALL WORK AND LOCATIONS WITH EXISTING FIELD CONDITIONS AND UTILITY COMPANY.

By Alan Noelle Engineering, all common law copyright and other property rights reserved this document as original and unpublished work product of Alan Noelle Engineering. This work shall not be reproduced, copied, displayed or used in connection with any work or project other than the specific project for which it has been prepared, or assigned to any third party without first obtaining the express written consent of Alan Noelle Engineering. Visual contact with this document shall constitute conclusive evidence of acceptance of these restrictions. Contractors shall verify and be responsible for all dimensions and conditions of the job. Upon discovery of any variation, discrepancy or omission, please notify Alan Noelle Engineering and prior to proceeding with related work obtain written resolution from Alan Noelle Engineering.

Approvals/Consultants:



Project:
**GOLETA VALLEY
COTTAGE HOSPITAL
HOLLIPAT
PARKING**


**351 S. Patterson Ave.
Goleta, CA 93111**

Sheet Title:
**ELECTRICAL
SITE
PHOTOMETRIC
PLAN**


Revisions:

Job No: A2069 Sheet:
Date: 1.28.21
Drawn: TCN
Checked: AJN

E1.2

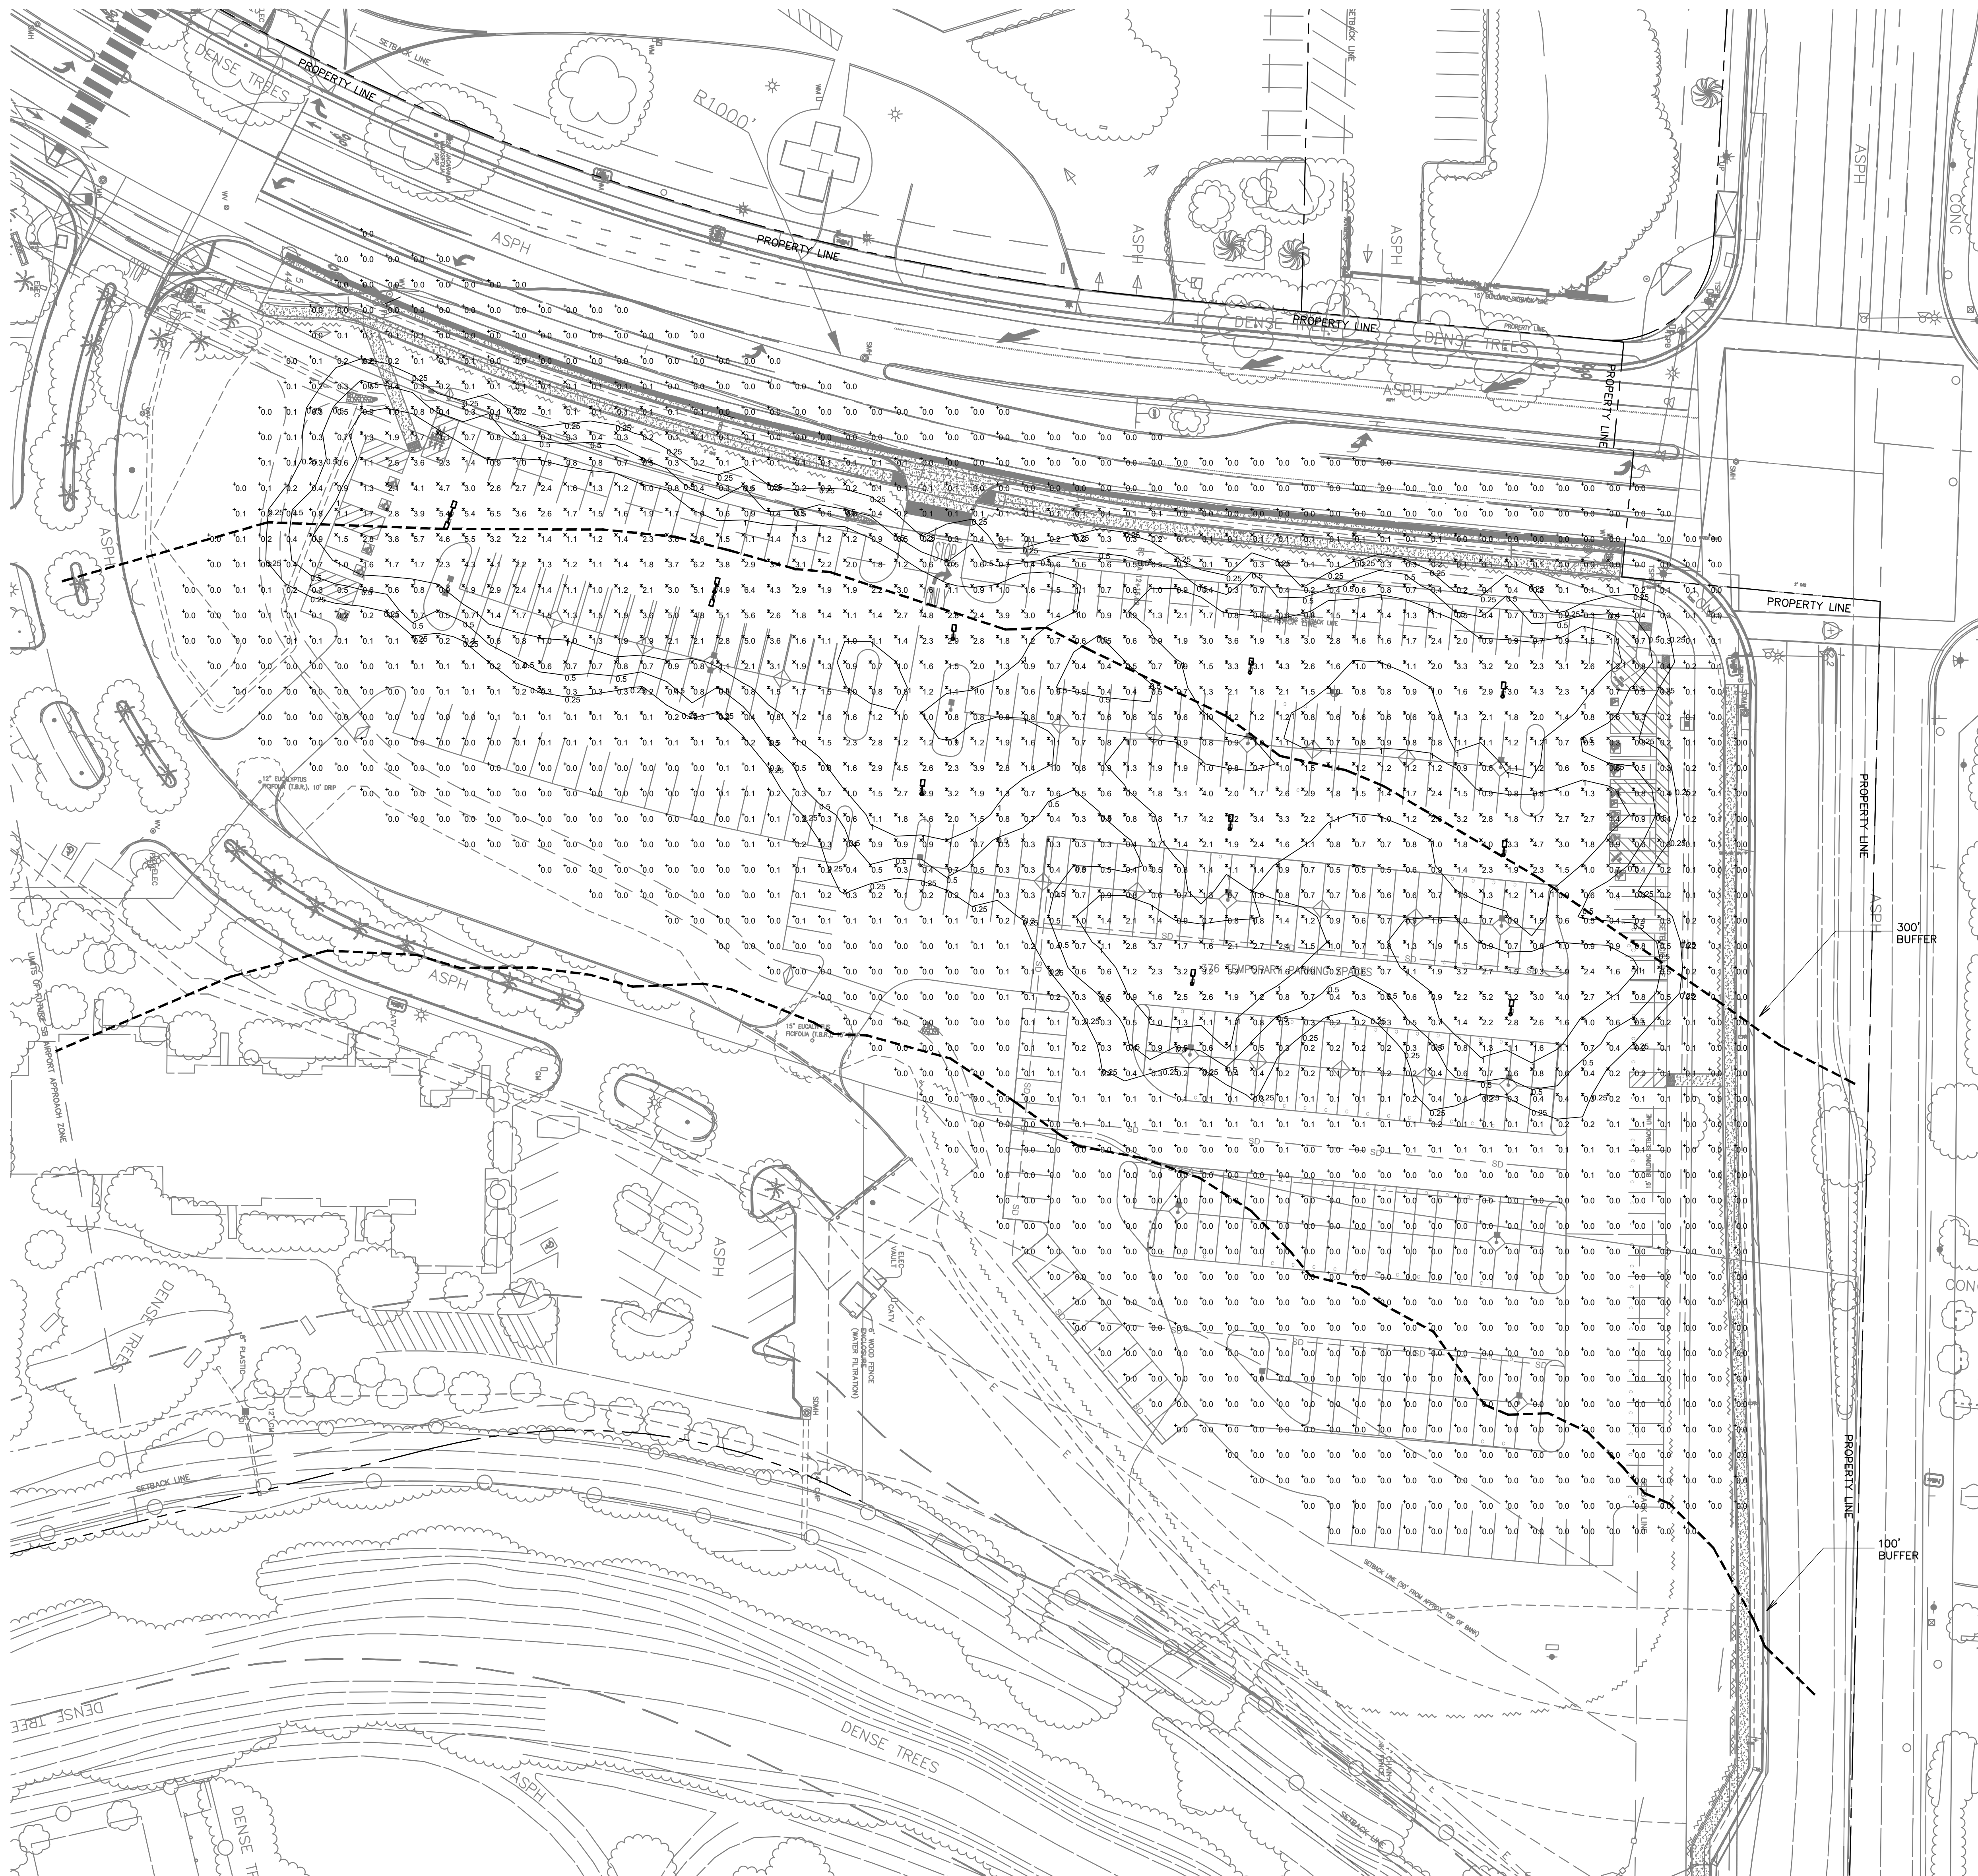


SITE PHOTOMETRIC PLAN
SCALE: 1"=30'-0"

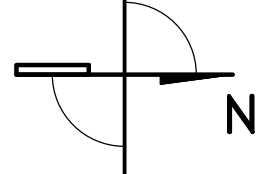

By Alan Noelle Engineering, all common law copyright and other property rights are reserved in this document of original and unpublished work product of Alan Noelle Engineering. This document is the property of Alan Noelle Engineering. No part of this document may be reproduced, stored in a retrieval system, or transmitted in any form or by any means, electronic, mechanical, photocopying, recording, or by any information storage and retrieval system, without the prior written consent of Alan Noelle Engineering. Violation of this document shall constitute a violation of the copyright laws of the United States of America. Alan Noelle Engineering shall not be responsible for any dimensions and conditions of the job. Upon discovery of any variation, discrepancy or omission, please notify Alan Noelle Engineering and prior to proceeding with any related work obtain written resolution from Alan Noelle Engineering.

Approvals/Consultants:

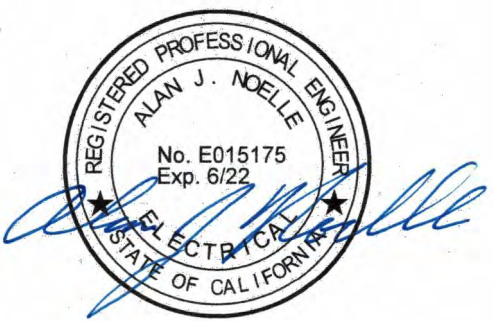


Project:
**GOLETA VALLEY
COTTAGE HOSPITAL
HOLLIPAT
PARKING**

**351 S. Patterson Ave.
Goleta, CA 93111**

Sheet Title:
**ELECTRICAL
SITE
PHOTOMETRIC
COLOR FLOW
PLAN**

Revisions:

Job No: A2069 Sheet:
Date: 1.28.21
Drawn: TCN
Checked: AJN
ECF

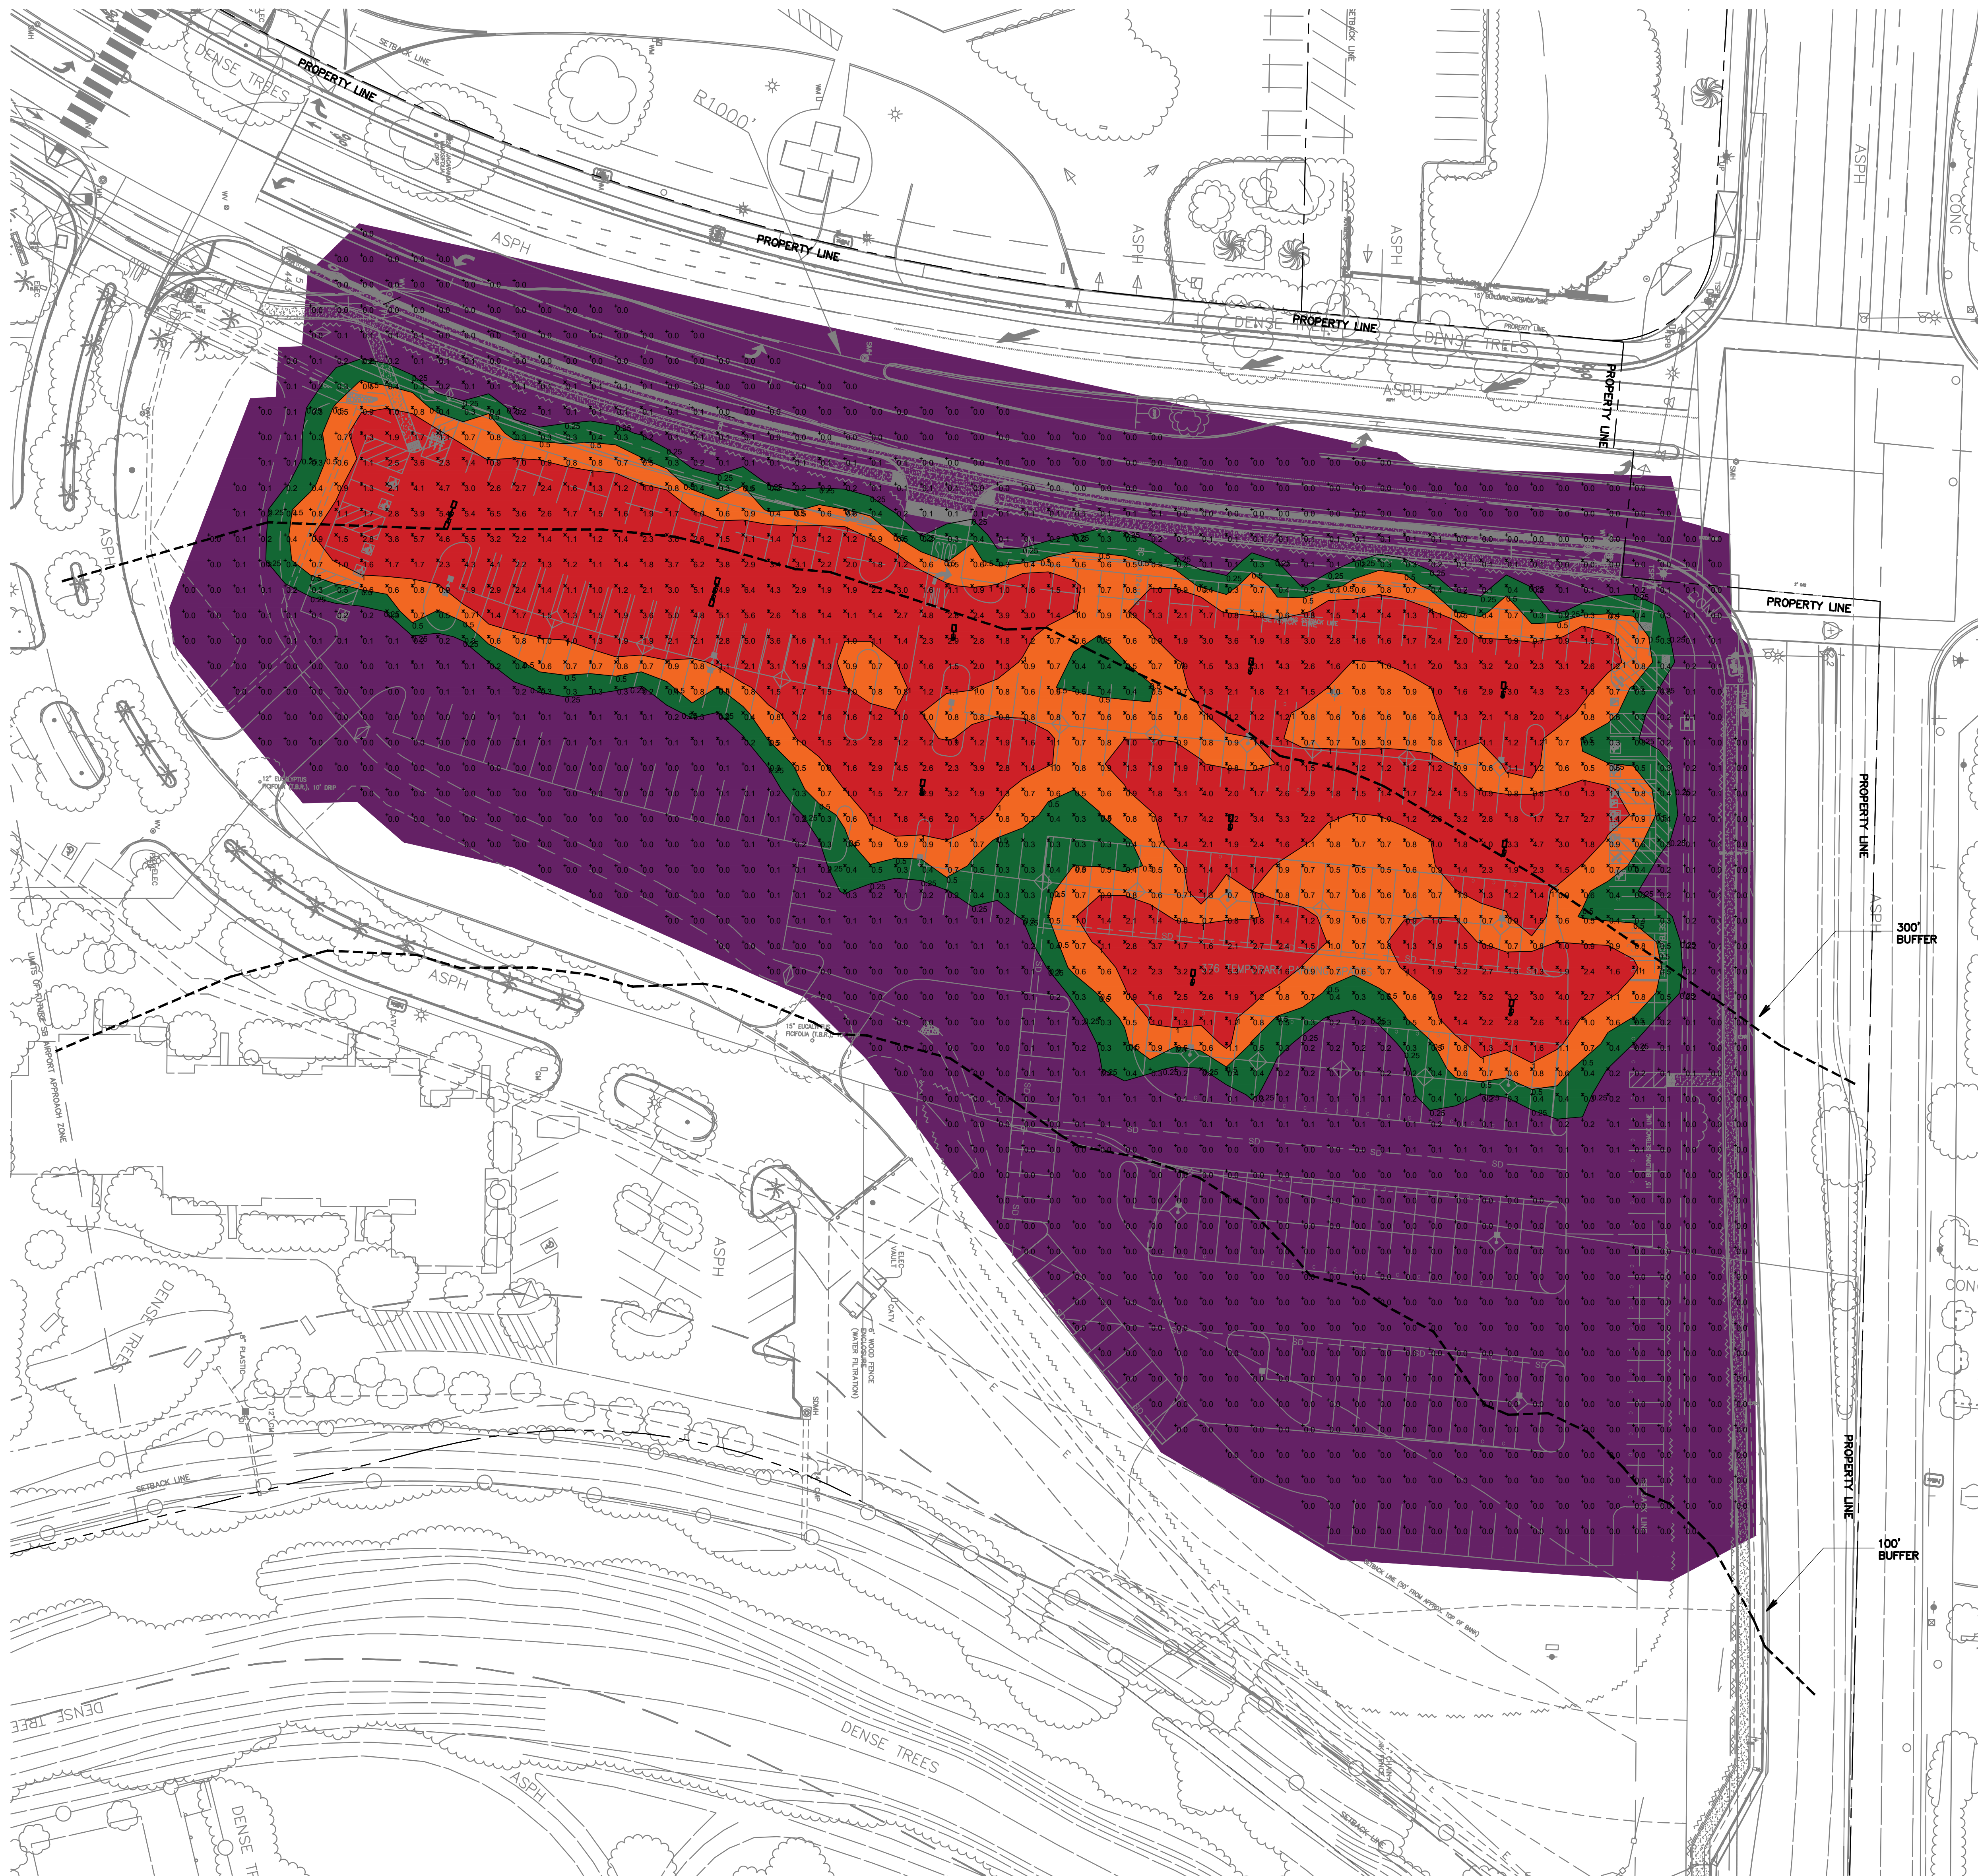

SITE PHOTOMETRIC COLOR FLOW PLAN
SCALE: 1"=30'-0"

1. CONTRACTOR SHALL MAINTAIN A COMPLETE AND ACCURATE RECORD OF ALL CHANGES OF CONSTRUCTION FROM THAT SHOWN IN THESE PLANS AND SPECIFICATIONS FOR THE PURPOSE OF PROVIDING A BASIS FOR CONSTRUCTION-RECORD DRAWINGS. NO CHANGES SHALL BE MADE WITHOUT PRIOR WRITTEN APPROVAL OF THE ENGINEER AND THE AGENCY HAVING JURISDICTION.

WARNING: THE ENGINEER PREPARING THESE PLANS WILL NOT BE RESPONSIBLE FOR, OR LIABLE FOR, UNAUTHORIZED CHANGES TO OR USES OF THESE PLANS. ALL CHANGES TO THESE PLANS MUST BE APPROVED IN WRITING BY THE PREPARER.

3. CONTRACTOR AGREES THAT, IN ACCORDANCE WITH GENERALLY ACCEPTED CONSTRUCTION PRACTICES, CONTRACTOR WILL BE REQUIRED TO ASSUME SOLE AND COMPLETE RESPONSIBILITY FOR JOB SITE CONDITIONS DURING THE COURSE OF CONSTRUCTION OF THIS PROJECT INCLUDING SAFETY OF ALL PERSONS AND PROPERTY. THAT THIS REQUIREMENT SHALL BE MADE TO CONTRACTOR WITHOUT LIMITATION AND NOT BE LIMITED TO NORMAL WORKING HOURS, AND CONTRACTOR FURTHER AGREES TO DEFEND, INDEMNIFY AND HOLD DESIGN PROFESSIONALS HARMLESS FROM ALL LIABILITY AND CLAIMS, REAL OR ALLEGED, IN CONNECTION WITH THE PERFORMANCE OF WORK ON THIS PROJECT, EXCEPTING LIABILITY ARISING FROM THE SOLE NEGLIGENCE OF DESIGN PROFESSIONALS.

5. EXISTING BURIED CONDUITS AND STRUCTURES KNOWN TO THE ENGINEER ARE SHOWN ON THESE PLANS. HOWEVER, ALL SUCH CONDUITS AND STRUCTURES MAY NOT BE SHOWN AND THE LOCATIONS OF THOSE SHOWN ARE APPROXIMATE ONLY AND HAVE NOT BEEN INDEPENDENTLY VERIFIED BY THE PREPARER OF THE PLANS. (ELECTRICAL CONDUITS AND WIRING WHICH EXIST BETWEEN ON-SITE LIGHT STANDARDS AND BETWEEN PUBLIC STREET AND TRAFFIC LIGHTS ARE NOT SHOWN ON THESE PLANS.)

UPON ENCOUNTERING EXISTING BURIED CONDUITS OR STRUCTURES NOT SHOWN OR LOCATED DIFFERENTLY THAN SHOWN ON THE PLANS, CONTRACTOR SHALL IMMEDIATELY NOTIFY THE ENGINEER AND THE OWNER OF THE CONDUIT OR STRUCTURE BY TELEPHONE AND IN WRITING. IF SUCH CONDUIT OR STRUCTURE AFFECTS OR IS AFFECTED BY THE WORK, CONTRACTOR SHALL OBTAIN WRITTEN PERMISSION AND DIRECTION BEFORE PROCEEDING WITH THE WORK, EXCEPTING THAT IN AN EMERGENCY AFFECTING SAFETY OF LIFE, WORK OR ADJACENT PROPERTY, CONTRACTOR SHALL ACT AT ONCE WITHOUT INSTRUCTIONS TO PREVENT INJURY OR LOSS.

- NO EXCAVATION SHALL COMMENCE UNLESS THE CONTRACTOR HAS OBTAINED THE INQUIRY IDENTIFICATION NUMBER AND EACH UTILITY OR OTHER OWNER OF SUBSURFACE FACILITIES HAS LOCATED AND PHYSICALLY MARKED THEIR SUBSURFACE FACILITIES IN THE AREA OF WORK.

9. AT THE TIME OF THE PRECONSTRUCTION CONFERENCE THE GEOTECHNICAL ENGINEER IS TO DISCUSS WITH THE COUNTY GRADING INSPECTOR THE LEVEL OF OBSERVATION AND TESTING TO BE REQUIRED.

1. ALL WORK SHALL BE IN CONFORMANCE WITH THESE PLANS AND THE PROJECT SPECIFICATIONS.

3. CONTRACTOR SHALL PROTECT EXISTING IMPROVEMENTS NOT REQUIRED TO BE REMOVED FOR CONSTRUCTION AND IMMEDIATELY REPAIR ANY DAMAGE INCURRED TO EXISTING IMPROVEMENTS TO THEIR ORIGINAL OR BETTER CONDITION.

5. CONTRACTOR SHALL SUBMIT A CONSTRUCTION TRAFFIC CONTROL PLAN TO THE COUNTY OF SANTA BARBARA FOR APPROVAL PRIOR TO CONSTRUCTION. CONTRACTOR SHALL BE RESPONSIBLE FOR AND MAINTAIN COMPLETE TRAFFIC CONTROL DURING THE CONSTRUCTION PERIOD.

7. CONTRACTOR SHALL BE RESPONSIBLE FOR INSTALLING AND MAINTAINING EROSION CONTROL DEVICES THROUGHOUT CONSTRUCTION. NO SILT OR DEBRIS SHALL DEPART FROM THE PROJECT SITE OR ENTER THE STORM DRAIN SYSTEM.

1. ALL GRADING SHALL CONFORM WITH THE LATEST SANTA BARBARA COUNTY ORDINANCE AND THE STANDARDS AND REQUIREMENTS PERTAINING THERETO AND THESE CONSTRUCTION DOCUMENTS.

3. CONTRACTOR SHALL NOTIFY THE OWNERS REPRESENTATIVE, THE COUNTY GRADING INSPECTOR, AND THE SOILS ENGINEER AT LEAST 48 HOURS BEFORE START OF ANY GRADING WORK. THEY SHALL BE NOTIFIED OF THE TIME AND LOCATION OF PRE-CONSTRUCTION CONFERENCE.

5. THE SOIL ENGINEER SHALL PROVIDE OBSERVATIONS, TESTS AND REPORTS OF ALL EARTHWORK AND PROVIDE COPIES OF THE REPORTS TO THE COUNTY INSPECTORS AND OWNERS REPRESENTATIVE.

7. A THOROUGH SEARCH SHALL BE MADE FOR ALL ABANDONED MANMADE FACILITIES SUCH AS SEPTIC TANK SYSTEMS, FUEL OR WATER STORAGE TANKS, FAULT EXCAVATION TRENCHES, AND PIPELINES OR CONDUITS. ANY SUCH FACILITIES ENCOUNTERED SHALL BE REMOVED AND DISPOSED OF IN A LEGAL AND MANNER AND THE DEPRESSIONS SHALL BE PROPERLY FILLED AND COMPACTED UNDER OBSERVATION OF THE COUNTY.

9. ONSITE OR IMPORTED FILL SOIL SHALL BE PLACED AND COMPACTED TO A MINIMUM MOISTURE CONTENT OF 2 PERCENT ABOVE THE OPTIMUM MOISTURE CONTENT. EACH LAYER SHOULD BE SPREAD EVENLY AND SHOULD BE THOROUGHLY BLADE-MIXED DURING SPREADING TO PROVIDE RELATIVE UNIFORMITY OF MATERIAL WITHIN EACH LAYER. WHERE IMPORTED SOILS ARE PLACED WITH ONSITE FILL MATERIAL, THE SOIL SHOULD BE MIXED TO PROVIDE RELATIVE UNIFORMITY OF MATERIAL WITHIN THE LAYER BEING PLACED.

11. TO PREVENT OR REDUCE THE POTENTIAL FOR PUMPING OF WET FILL MATERIALS, THE CONTRACTOR SHALL AERATE AND DRY THE EXCAVATED ONSITE SOIL PRIOR TO BEING PLACED AS COMPACTED FILL. THE CONTRACTOR SHOULD BE RESPONSIBLE FOR SELECTING A METHOD FOR DRYING, SUCH THAT THE ONSITE MATERIALS CAN BE DRIED AND PLACED.

12. SPECIAL STABILIZATION MEASURES MAY BE REQUIRED IF AERATION DOES NOT APPEAR TO BE EFFECTIVE IN MITIGATING SOFT OR PUMPING SUBGRADE. THESE MEASURES MAY BE REQUIRED TO PROVIDE A FIRM AND UNYIELDING SUBGRADE SURFACE. SPECIAL SUBGRADE STABILIZATION MEASURES MAY CONSIST OF: USE OF A GEOSYNTHETIC FABRIC, SUCH AS MIRAFI 600X, OR EQUIVALENT, PLACED BENEATH A MINIMUM 1 FOOT LIFT OF AGGREGATE BASE, WORKING MINUS 4-INCH ROX FIL INTO LAYER 5 SUBGRADE SOILS AND LAYER 6 WITH THE FABRIC FABRIC PLACED BENEATH LAYER 6, OR LAYING THE UNSTABLE SUBGRADE WITH COMPACTED FILL. WHETHER THESE MEASURES ARE REQUIRED OR NOT WILL, DEPEND ON THE MOISTURE CONTENT OF THE SUBGRADE MATERIALS AND THE NATURE OF THE CONSTRUCTION ACTIVITIES (E.G., VIBRATORY COMPACTION EQUIPMENT, EQUIPMENT WHEEL LOADS, NUMBER OF EQUIPMENT PASSES, TRAFFICABILITY, ETC.).

13. FLOAT ROCK, UP TO 2 FEET THICK, MAY BE REQUIRED TO PROVIDE A SUITABLE SUBGRADE SURFACE (I.E., FIRM AND UNYIELDING) UPON WHICH FILL MATERIALS MAY BE PLACED AND COMPACTED. A FILTER FABRIC ENCAPSULATING THE ROCK FILL IS RECOMMENDED TO SEPARATE THE ROCK FILL FROM THE SURROUNDING FINE-GRAINED MATERIALS AND TO REDUCE MIGRATION OF FINES INTO THE ROCK VOIDS.

14. SUCH SPECIAL MEASURES SUGGESTED HEREIN SHOULD BE CONSIDERED IF SOFT OR PUMPING SUBGRADE BECOME A NUISANCE DURING CONSTRUCTION. CONTRACTOR SHALL STABILIZE PUMPING SUBGRADE AND POSSIBLE PROCUREMENT OF GEOSYNTHETICS, AGGREGATE BASE, OR ROCK.

15. ALL CUT AND FILL SLOPES SHALL BE CONSTRUCTED AS INDICATED ON THE PLANS BUT SHALL NOT BE STEEPER THAN 2 HORIZ. TO 1 VERT.

16. CONTRACTOR SHALL PERFORM GRADING OPERATIONS IN CONFORMANCE WITH DUST CONTROL MEASURES PER CURRENT COUNTY AIR POLLUTION CONTROL DISTRICT REQUIREMENTS.

17. ALL EXPOSED GRADED SURFACES SHALL BE RESEEDED WITH GROUND COVER VEGETATION TO MINIMIZE EROSION. GRADED SURFACES SHALL BE RESEEDED WITHIN FOUR WEEKS OF GRADING COMPLETION, WITH THE EXCEPTION OF SURFACES GRADED FOR THE PLACEMENT OF STRUCTURES.

18. GRADING AND CONSTRUCTION ACTIVITY SHALL BE LIMITED TO THE HOURS BETWEEN 7:00 A.M. AND 4:00 P.M., MONDAY THROUGH FRIDAY. NO CONSTRUCTION SHALL OCCUR ON STATE HOLIDAYS (E.G., THANKSGIVING, LABOR DAY). CONSTRUCTION EQUIPMENT MAINTENANCE SHALL BE LIMITED TO THE SAME HOURS.

19. STATIONARY CONSTRUCTION EQUIPMENT THAT GENERATES NOISE, WHICH EXCEEDS 65 DBA AT THE PROJECT BOUNDARIES, SHALL BE SHIELDED TO COUNTY'S SATISFACTION. EQUIPMENT AND ACOUSTIC SHIELDING SHALL REMAIN IN THE DESIGNATED LOCATION THROUGHOUT CONSTRUCTION ACTIVITIES.

20. DEMOLITION AND/OR EXCESS CONSTRUCTION MATERIALS SHALL BE SEPARATED ON-SITE FOR REUSE/RECYCLING (E.G., CONCRETE AND ASPHALT) OR PROPER DISPOSAL. DURING GRADING AND CONSTRUCTION, SEPARATE BINS FOR RECYCLING OF CONSTRUCTION MATERIALS SHALL BE PROVIDED ON-SITE.

21. TO PROVIDE RELATIVELY UNIFORM SUPPORT FOR PAVEMENTS, THE EXISTING SOILS BE OVEREXCAVATED AND RECOMPACTED TO A DEPTH OF AT LEAST 1 FOOT BELOW THE EXISTING GROUND SURFACE, OR TO 1 FOOT BELOW THE BOTTOM OF THE PAVEMENT SECTION, WHICHEVER IS DEEPER. THE EXPOSED SUBGRADE SHALL BE SCARIFIED A MINIMUM OF 8" DEEP AND COMPACTED TO A MINIMUM OF 95 PERCENT RELATIVE COMPACTION (ASTM D 1557).

22. THE BOTTOM OF THE OVEREXCAVATION IN THE PAVEMENT AREAS SHOULD BE OBSERVED AND TESTED BY THE SOIL ENGINEER. ARTIFICIAL FILLS EXPOSED IN THE EXCAVATION BOTTOM WILL REQUIRE COMPLETE REMOVAL. ONSITE MATERIAL MAY BE USED AS BACKFILL IN PAVEMENT AREAS. BACKFILL AND SUBGRADE MATERIALS IN PAVEMENT AREAS SHOULD BE COMPACTED TO AT LEAST 95 PERCENT RELATIVE COMPACTION.

24. IMPORT MATERIAL SHALL BE OBSERVED AND TESTED BY THE SOILS ENGINEER PRIOR TO BEING BROUGHT TO THE SITE AND ALSO DURING PLACEMENT.

25. DRAINAGE MATERIAL SHALL CONFORM TO CALTRANS STANDARD SPECIFICATIONS FOR CLASS 2 PERMEABLE MATERIAL, SECTION 68-1.025. AS AN ALTERNATIVE, DRAINAGE MATERIAL CAN CONSIST OF CALTRANS CLASS 1 PERMEABLE MATERIAL, OR 3/4-INCH UNIFORMLY GRADED ROCK OR GRAVEL, PROVIDED THE MATERIALS ARE ENCASED IN A FILTER FABRIC.

26. FILTER FABRIC SHALL CONSIST OF A NEEDLE-PUNCHED NONWOVEN GEOTEXTILE CONFORMING TO THE CALTRANS STANDARD SPECIFICATIONS FOR FILTER FABRIC FOR UNDERDRAINS, SECTION 88-1.03.

1. ALL ROAD IMPROVEMENTS SUCH AS ASPHALTIC CONCRETE, AGGREGATE BASE, CONCRETE CURBS & GUTTERS, SIDEWALKS, ETC. SHALL BE CONSTRUCTED IN ACCORDANCE WITH THE LATEST EDITION OF THE SANTA BARBARA COUNTY DEPARTMENT OF PUBLIC WORKS GENERAL STREET SPECIFICATIONS AND ENGINEERING DESIGN STANDARDS.

3. ALL MATERIAL SUBMITTALS SHALL BE IN CONFORMANCE WITH THE LATEST EDITION OF THE STATE OF CALIFORNIA DEPARTMENT OF TRANSPORTATION STANDARD SPECIFICATIONS: THE ASPHALT CONCRETE SHALL BE TYPE B, 1/2" MAXIMUM, MEDIUM GRADATION. THE AGGREGATE BASE SHALL BE CLASS 2 AGGREGATE BASE, 3/4" MAXIMUM GRADING. SAND SHALL HAVE SAND EQUIVALENT OF 30 OR GREATER WITH 100% PASSING A 3/8" SIEVE; 15% TO 75% PASSING A NO. 30 SIEVE; 2% TO 10% PASSING A NO. 100 SIEVE; AND 0% TO 4% PASSING A NO. 200 SIEVE.

4. ALL CONCRETE CURBS & SIDEWALKS SHALL BE CONSTRUCTED PER COUNTY OF SANTA BARBARA STANDARDS AND IN CONFORMANCE WITH STATE OF CALIF. DEPARTMENT OF TRANSPORTATION SPECIFICATIONS SEC. 73-CONCRETE CURBS AND SIDEWALKS. CONCRETE SHALL BE TYPE B, 4000 PSI PER SPEC. SECTION 90-PORTLAND CEMENT CONCRETE.

1. DUST GENERATED BY THE DEVELOPMENT ACTIVITIES SHALL BE RETAINED ON-SITE AND KEPT TO A MINIMUM BY FOLLOWING THE DUST CONTROL MEASURES LISTED BELOW. RECLAIMED WATER SHALL BE USED WHENEVER POSSIBLE.

- B. AFTER CLEARING, GRADING, EARTH MOVING OR EXCAVATION IS COMPLETED, THE DISTURBED AREA MUST BE TREATED BY WATERING, OR REVEGETATING; OR BY SPREADING SOIL BINDERS UNTIL THE AREA IS PAVED OR OTHERWISE DEVELOPED SO THAT DUST GENERATION WILL NOT OCCUR.

- C. DURING CONSTRUCTION, WATER TRUCKS OR SPRINKLERS SYSTEMS ARE TO BE USED TO KEEP ALL AREAS OF VEHICLE MOVEMENT DAMP ENOUGH TO PREVENT DUST FROM LEAVING THE SITE. AT A MINIMUM, THIS WILL INCLUDE WETTING DOWN SUCH AREAS IN THE LATE MORNING AND AFTER WORK IS COMPLETED FOR THE DAY. INCREASED WATERING FREQUENCY WILL BE REQUIRED WHENEVER THE WIND SPEED EXCEEDS 15 MPH

2. IMPORTATION, EXPORTATION, AND STOCKPIILING OF FILL MATERIAL:
- SOIL STOCKPILED FOR MORE THAN TWO DAYS SHALL BE COVERED, KEPT MOIST, OR TREATED WITH SOIL BINDERS TO PREVENT DUST GENERATION. TRUCKS TRANSPORTING FILL MATERIAL TO AND FROM THE SITE SHALL BE TARPED FROM THE SITE TO DISPOSAL LOCATION.

IF THE CONSTRUCTION SITE IS GREATER THAN FIVE ACRES, GRAVEL PADS
MUST BE INSTALLED AT ALL ACCESS POINTS TO PREVENT TRACKING OF MUD
ON TO PUBLIC ROADS

3. ACTIVATION OF INCREASED DUST CONTROL MEASURES:
- THE CONTRACTOR OR BUILDER SHALL DESIGNATE A PERSON OR PERSONS TO MONITOR THE DUST CONTROL PROGRAM AND TO ORDER INCREASED WATERING, AS NECESSARY, TO PREVENT TRANSPORT OF DUST OFF-SITE. THEIR DUTIES SHALL INCLUDE HOLIDAY AND WEEKEND PERIODS WHEN WORK MAY NOT BE IN PROGRESS. THE NAME AND TELEPHONE NUMBER OF SUCH PERSON(S) SHALL BE SUBMITTED AND ORDERED TO THE DISTRICT PRIOR TO LAND USE CLEARANCE FOR MAP RECORDATION AND LAND USE CLEARANCE FOR FINISH GRADING OF THE STRUCTURE.

ADDITIONALLY WHEN STORM AND WIND EVENTS ARE FORECASTED, MONITORING SHALL TAKE PLACE AND PREVENTATIVE MEASURES IMPLEMENTED BOTH DURING AND AFTER HOURS AND ON WEEKENDS AND HOLIDAYS.

**HOLLIPAT PARKING AMENDMENT
STREET IMPROVEMENT PLANS
334 SOUTH PATTERSON AVE.
CITY OF GULF BAY, CALIFORNIA**

G-2

DATE: OCT. 2021


SHT. 2 OF 1

W.O. 1987

IMPORTANT NOTICE

ALL EXISTING UTILITY LOCATIONS ARE APPROXIMATE. CONTRACTOR IS TO NOTIFY UNDERGROUND SERVICE ALERT TWO WORKING DAYS PRIOR TO STARTING ANY EXCAVATION OR RESURFACING.

CALL TOLL FREE 1-800-422-4133

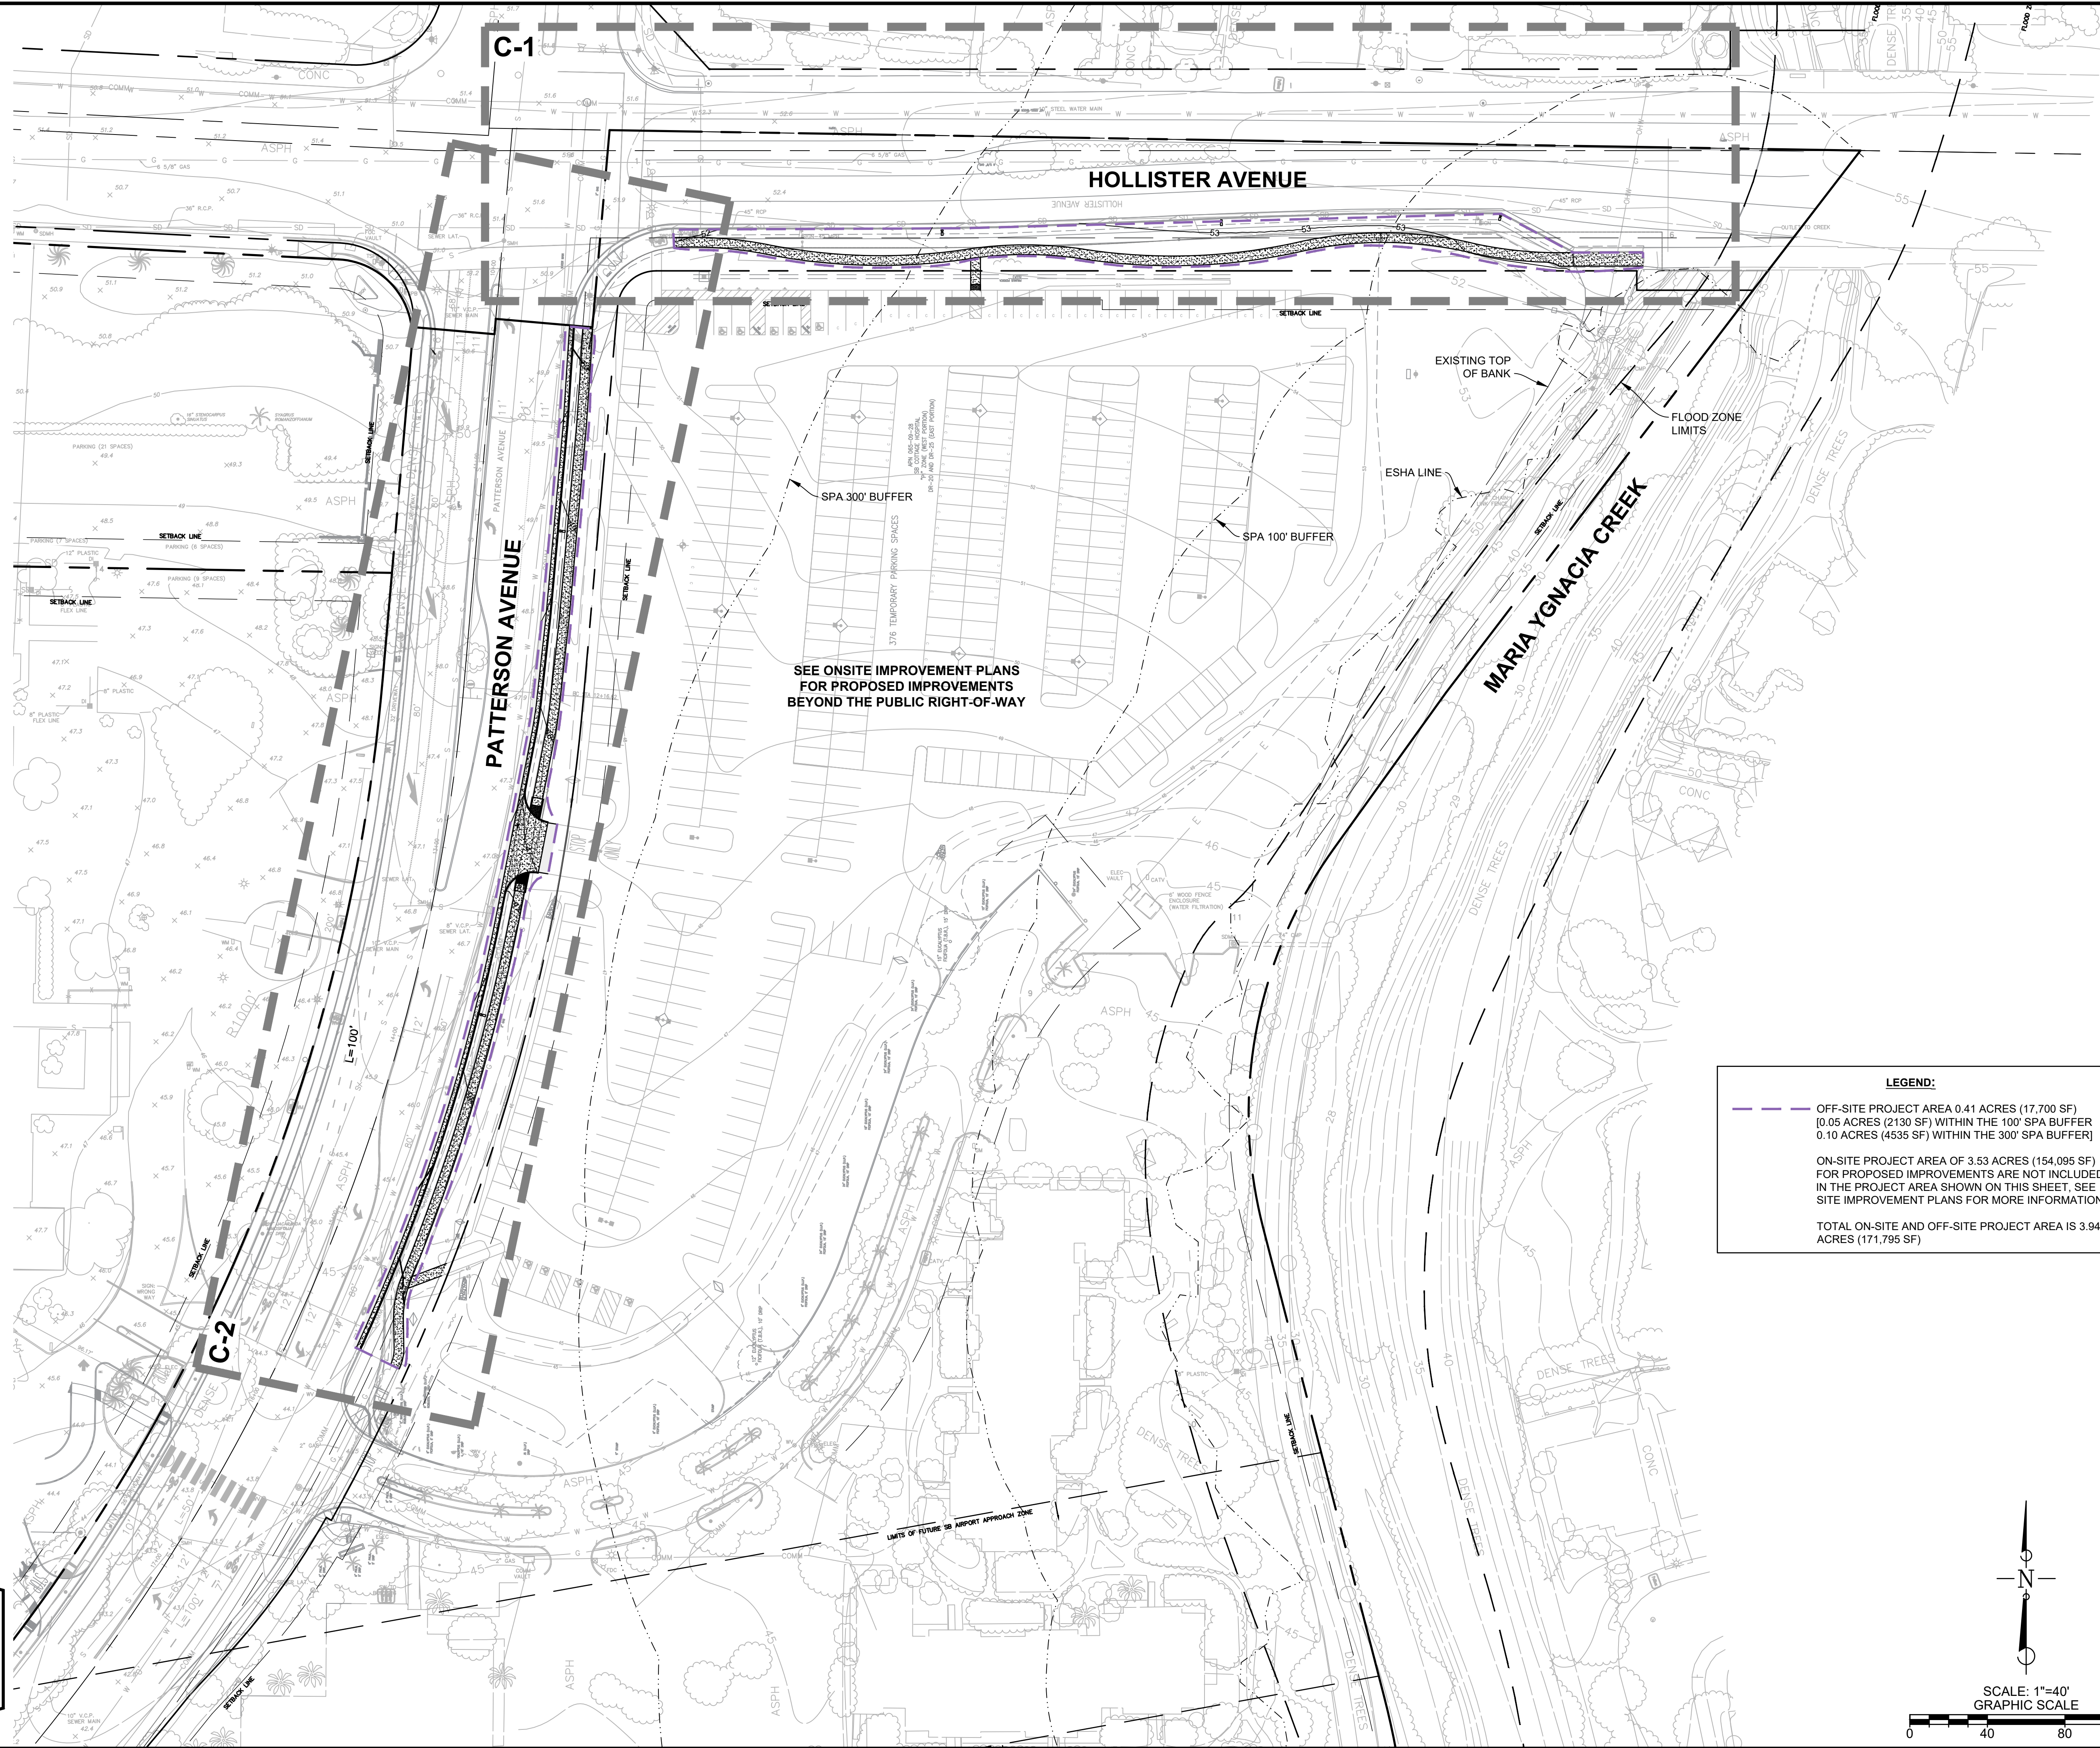

KEY MAP

HOLLIPAT PARKING AMENDMENT
STREET IMPROVEMENT PLANS
334 SOUTH PATTERSON AVE.
CITY OF GOLETA, CALIFORNIA

G-3

DATE: OCT. 2021

SHT. 3 OF 16

FLOWERS & ASSOCIATES, INC.

201 N. Calle Cesar Chavez, Suite 100
Santa Barbara, CA 93103
Telephone (805) 966-2224

F&A

LAND ENGINEERING & PLANNING
CONSTRUCTION ENGINEERING

PROFESSIONAL ENGINEER


REGISTERED & EXPIRATION DATE
No. 71335
CIVIL
STATE OF CALIFORNIA

REVISIONS


NO.	DESCRIPTION	DATE
1	PRELIMINARY	
2	NOT FOR CONSTRUCTION	

BY: _____ DATE: _____

THESE PLANS HAVE BEEN PREPARED SOLELY FOR USE FOR THE PROJECT SCOPE AND SITE SPECIFICALLY IDENTIFIED HEREON AT THE TIME THESE PLANS ARE SIGNED. THE ENGINEER PREPARING THESE PLANS WILL NOT BE RESPONSIBLE FOR OR LIABLE FOR, USE OF ANY PART OF THESE PLANS, INCLUDING ANY NOTE OR DETAIL, FOR ANY UNAPPROVED OR REVISED PROJECT SCOPE, OR FOR ANY OTHER PROJECT AT THIS OR ANY OTHER SITE.

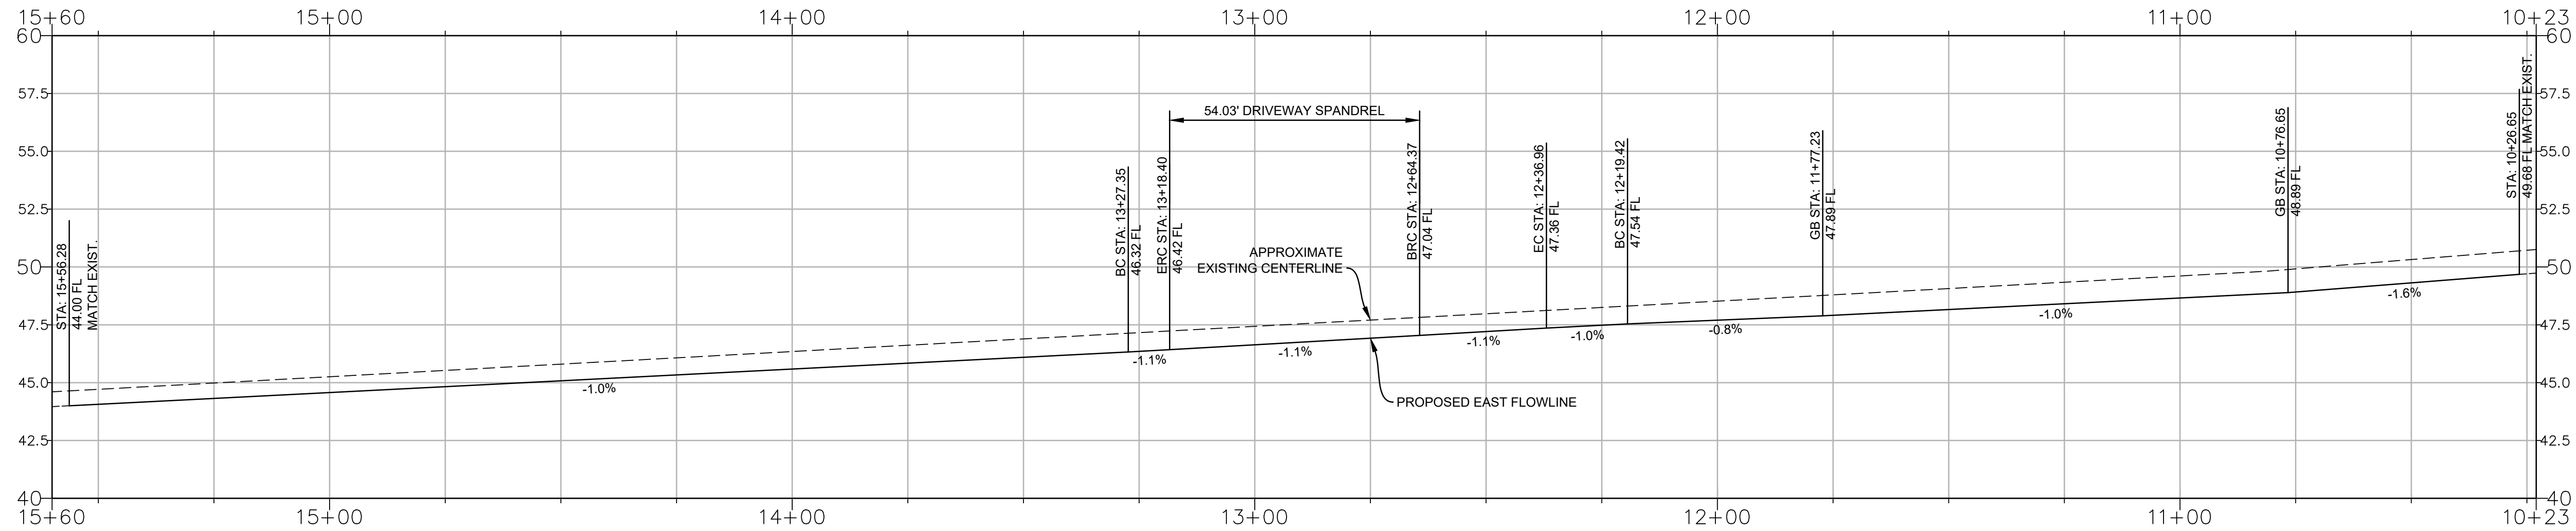

PATTERSON AVENUE PROFILE
SCALE: 1" = 20' HORIZ.
1" = 4' VERT.

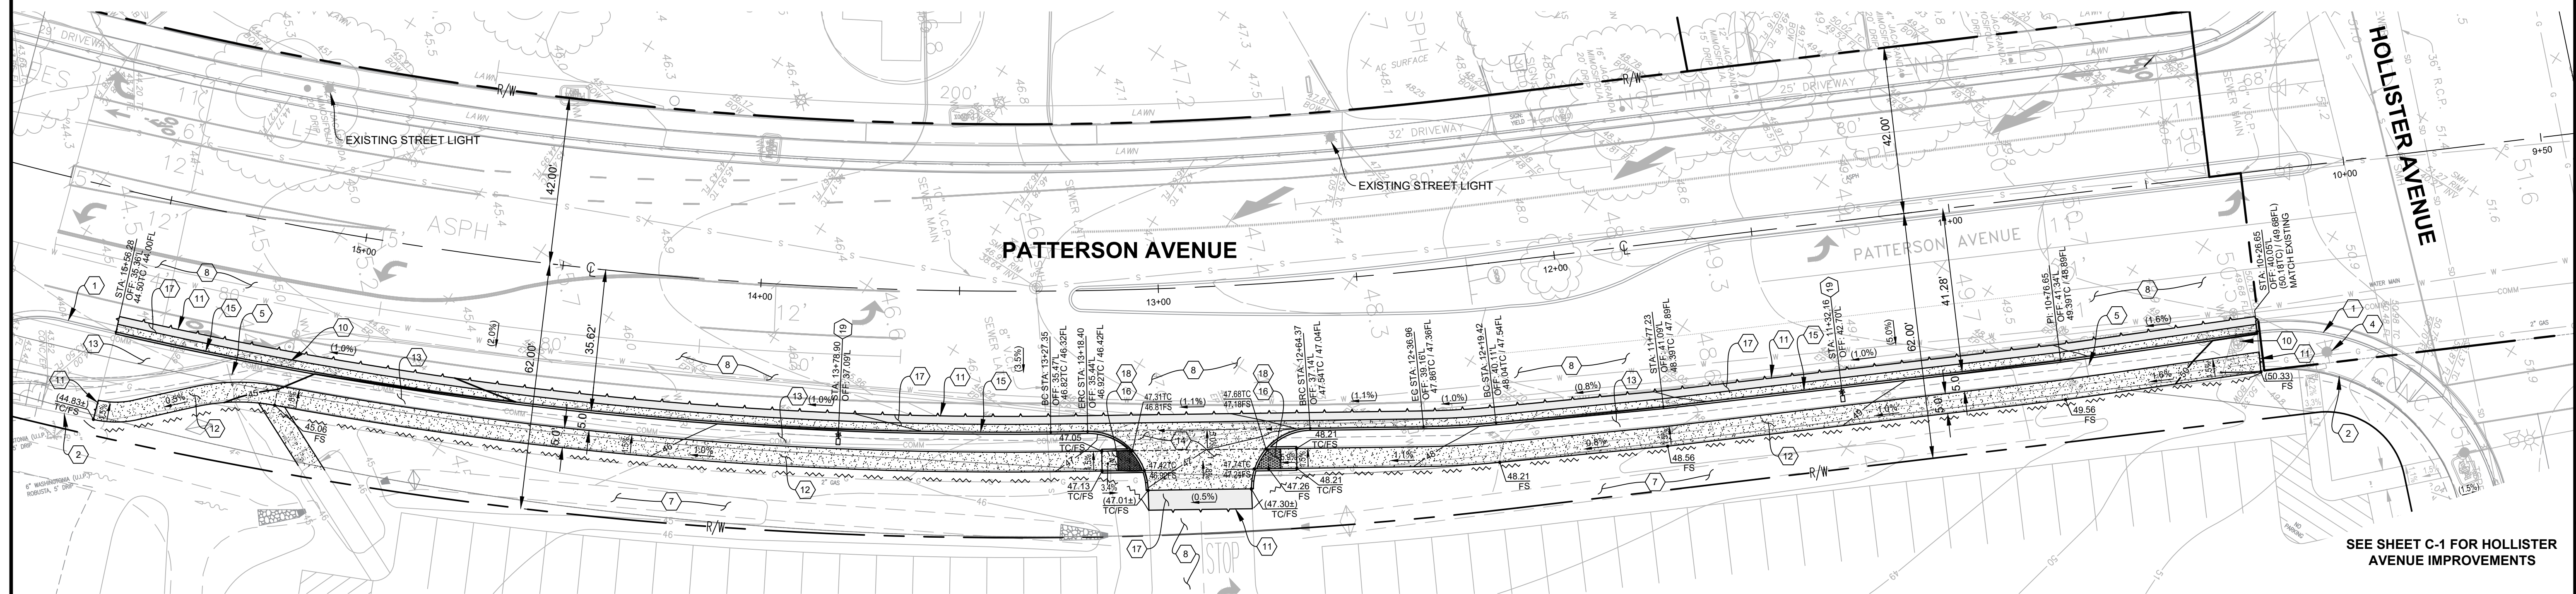

SEE ONSITE IMPROVEMENT PLANS
FOR CONTINUATION

GENERAL CONSTRUCTION NOTES THIS SHEET:

- SEE THE ON-SITE IMPROVEMENT PLANS FOR ALL IMPROVEMENTS WITHIN PROPERTY LINE.
- PROTECT ALL EXISTING UTILITIES, PULL BOXES AND FACILITIES IN PLACE.
- SEE SHEET CD-1 FOR ALL DETAIL REFERENCES.

SPECIFIC CONSTRUCTION NOTES THIS SHEET:

(NUMBERED ITEM BELOW CORRESPONDS TO NUMBER WITHIN HEXAGON ON DRAWING.)

PROTECTIONS:

- PROTECT EXISTING CURB AND GUTTER.
- PROTECT EXISTING CONCRETE SIDEWALK.
- PROTECT EXISTING STORM DRAIN FACILITIES.
- PROTECT EXISTING STREET LIGHT POLE AND PULLBOX.
- PROTECT EXISTING SIGN AND POST.
- PROTECT EXISTING BOLLARDS.
- PROTECT EXISTING DRAINAGE SWALE.
- PROTECT EXISTING AC PAVEMENT, STRIPING AND PAVEMENT MARKINGS.
- NOT USED.
- PROTECT EXISTING FIRE HYDRANT.


IMPROVEMENTS:

- SAWCUT AND REMOVED EXISTING PAVEMENT AS SHOWN ON PLANS. PROTECT EDGE OF SAWCUT UNTIL CONSTRUCTION OF CONFORMING IMPROVEMENTS.
- CONSTRUCT CONCRETE SIDEWALK PER COUNTY OF SANTA BARBARA STANDARD DETAILS 5-010 AND 5-040.
- PROPOSED PARKWAY AREA.
- CONSTRUCT MODIFIED DRIVEWAY SPANDREL PER COUNTY OF SANTA BARBARA STANDARD DETAIL 4-020. LAYOUT PER PLAN.
- CONSTRUCT 6" CURB AND 24" GUTTER PER COUNTY OF SANTA BARBARA STANDARD DETAIL 4-030.
- CONSTRUCT CURB RAMP TO ELEVATIONS SHOWN ON PLAN AND PER DETAIL 2 ON SHEET CD-3.
- CONSTRUCT AC PAVEMENT PER DETAIL 1 ON SHEET CD-1.
- INSTALL TRUNCATED DOMES AS SHOWN ON PLAN AND PER DETAIL 3 ON SHEET CD-1.
- INSTALL NEW STREET LIGHT AND PULL BOX PER DETAIL 4 ON SHEET CD-1. CONSTRUCT CONCRETE FOUNDATION PER SPPWC STD. PLAN 430-1, TYPE C-1-B. CITY TO MAINTAIN AFTER INSTALLATION.

IMPORTANT NOTICE

ALL EXISTING UTILITY LOCATIONS ARE APPROXIMATE. CONTRACTOR IS TO NOTIFY UNDERGROUND SERVICE ALERT TWO WORKING DAYS PRIOR TO STARTING ANY EXCAVATION OR RESURFACING.

CALL TOLL FREE 1-800-422-4133

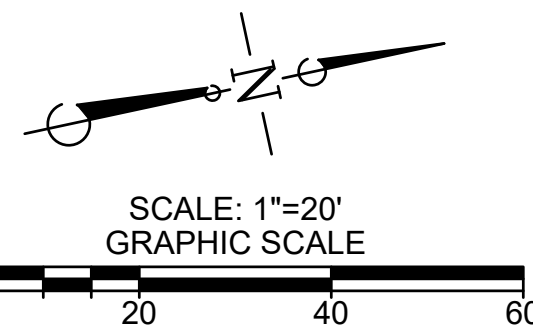

STREET IMPROVEMENT PLAN - PATTERSON AVE.
HOLLIPAT PARKING AMENDMENT
STREET IMPROVEMENT PLANS
334 SOUTH PATTERSON AVE.
CITY OF GOLETA, CALIFORNIA

C-2

DATE: OCT. 2021

SHT. 5 OF 16

W.O. 1987


FLOWERS & ASSOCIATES, INC.
201 N. Calle Cesar Chavez, Suite 100
Santa Barbara, CA 93103
Telephone (805) 966-2224




DATE: _____
BY: _____
PRELIMINARY
NOT FOR CONSTRUCTION

REVISIONS


NO.	DESCRIPTION	DATE

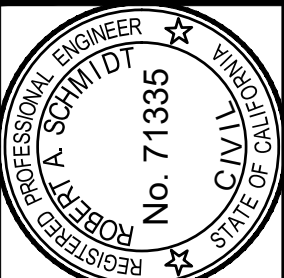

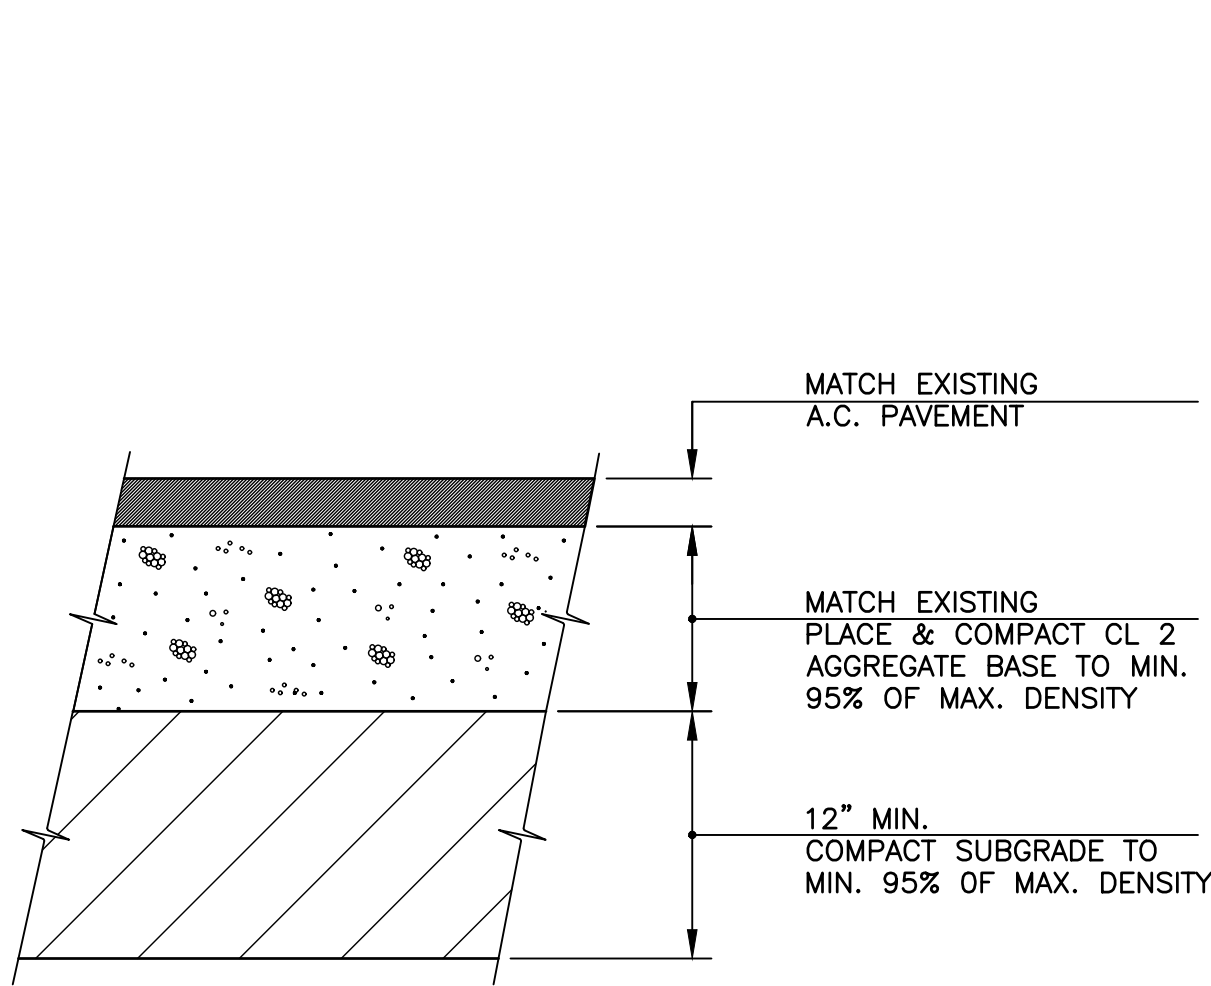


ACTUAL THICKNESS OF A.C. PAVEMENT AND AGGREGATE BASE SHALL BE DETERMINED DURING CONSTRUCTION BY THE GEOTECHNICAL ENGINEER PURSUANT TO R-VALUE TESTING OF SUBGRADE BASED ON T.I. = 4.0.

1 TYPICAL A.C. PAVEMENT STRUCTURAL SECTION
NOT TO SCALE

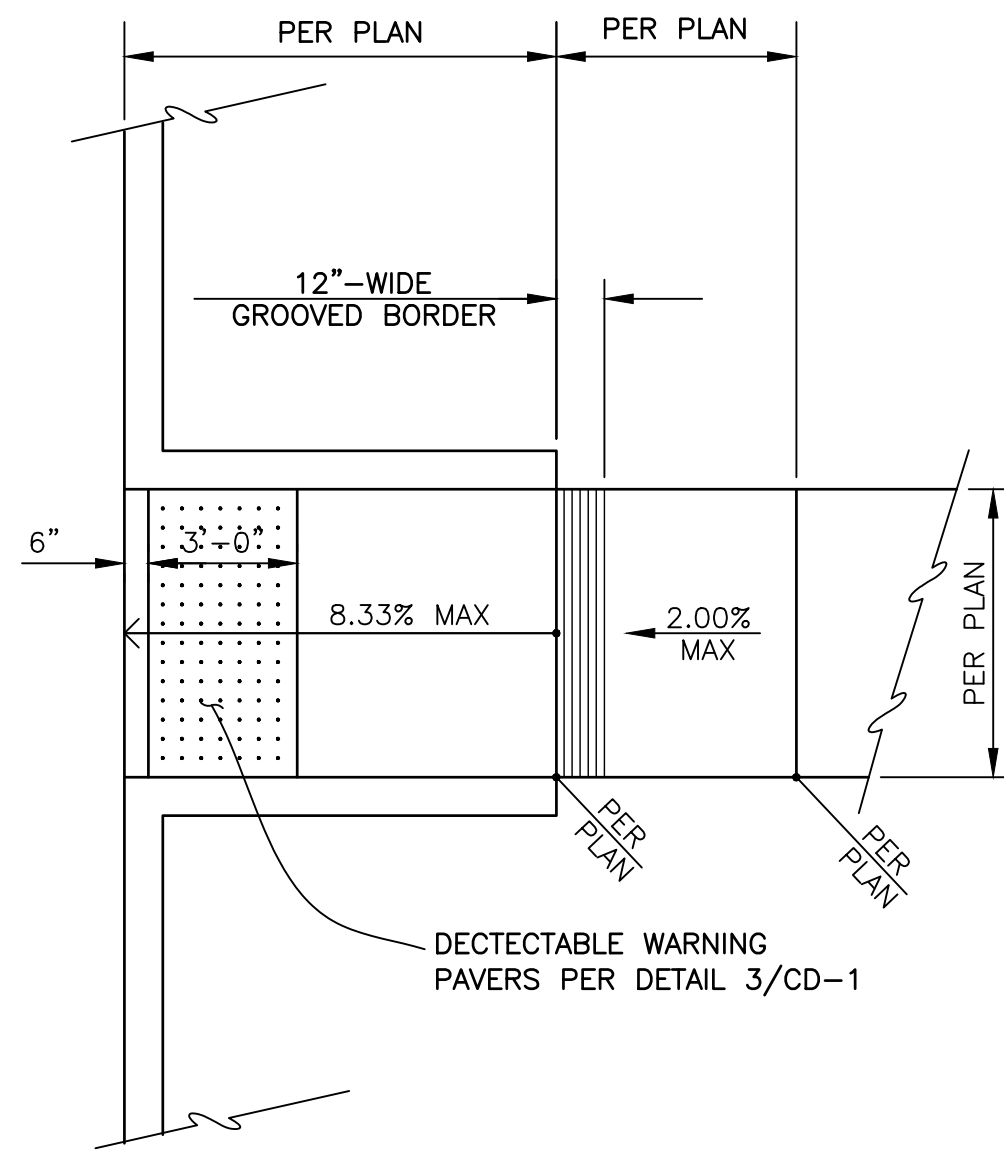


NOTE: ALL ADA FACILITIES TO BE INSTALLED IN CONFORMANCE WITH PROVISIONS PUBLISHED IN CBC 2016.

2 TYPICAL CURB RAMP DIAGRAM
NOT TO SCALE

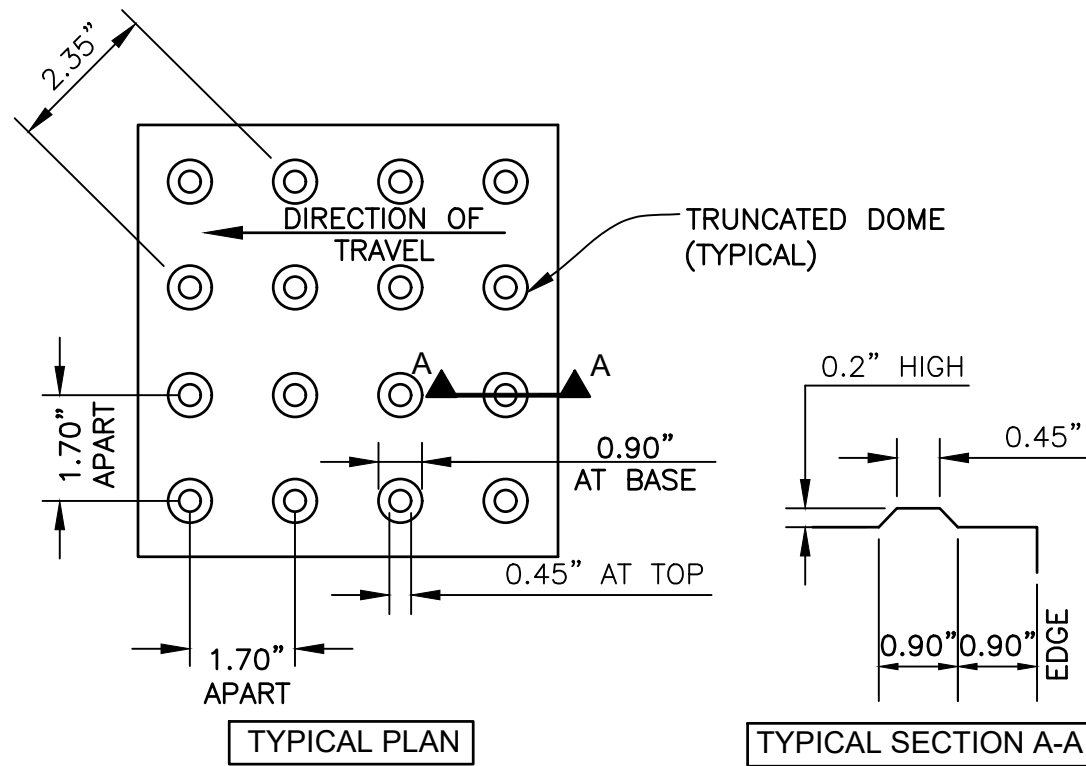


NOTE: ALL ADA FACILITIES TO BE INSTALLED IN CONFORMANCE WITH PROVISIONS PUBLISHED IN CBC 2016.


3 TRUNCATED DOME DETAIL
NOT TO SCALE

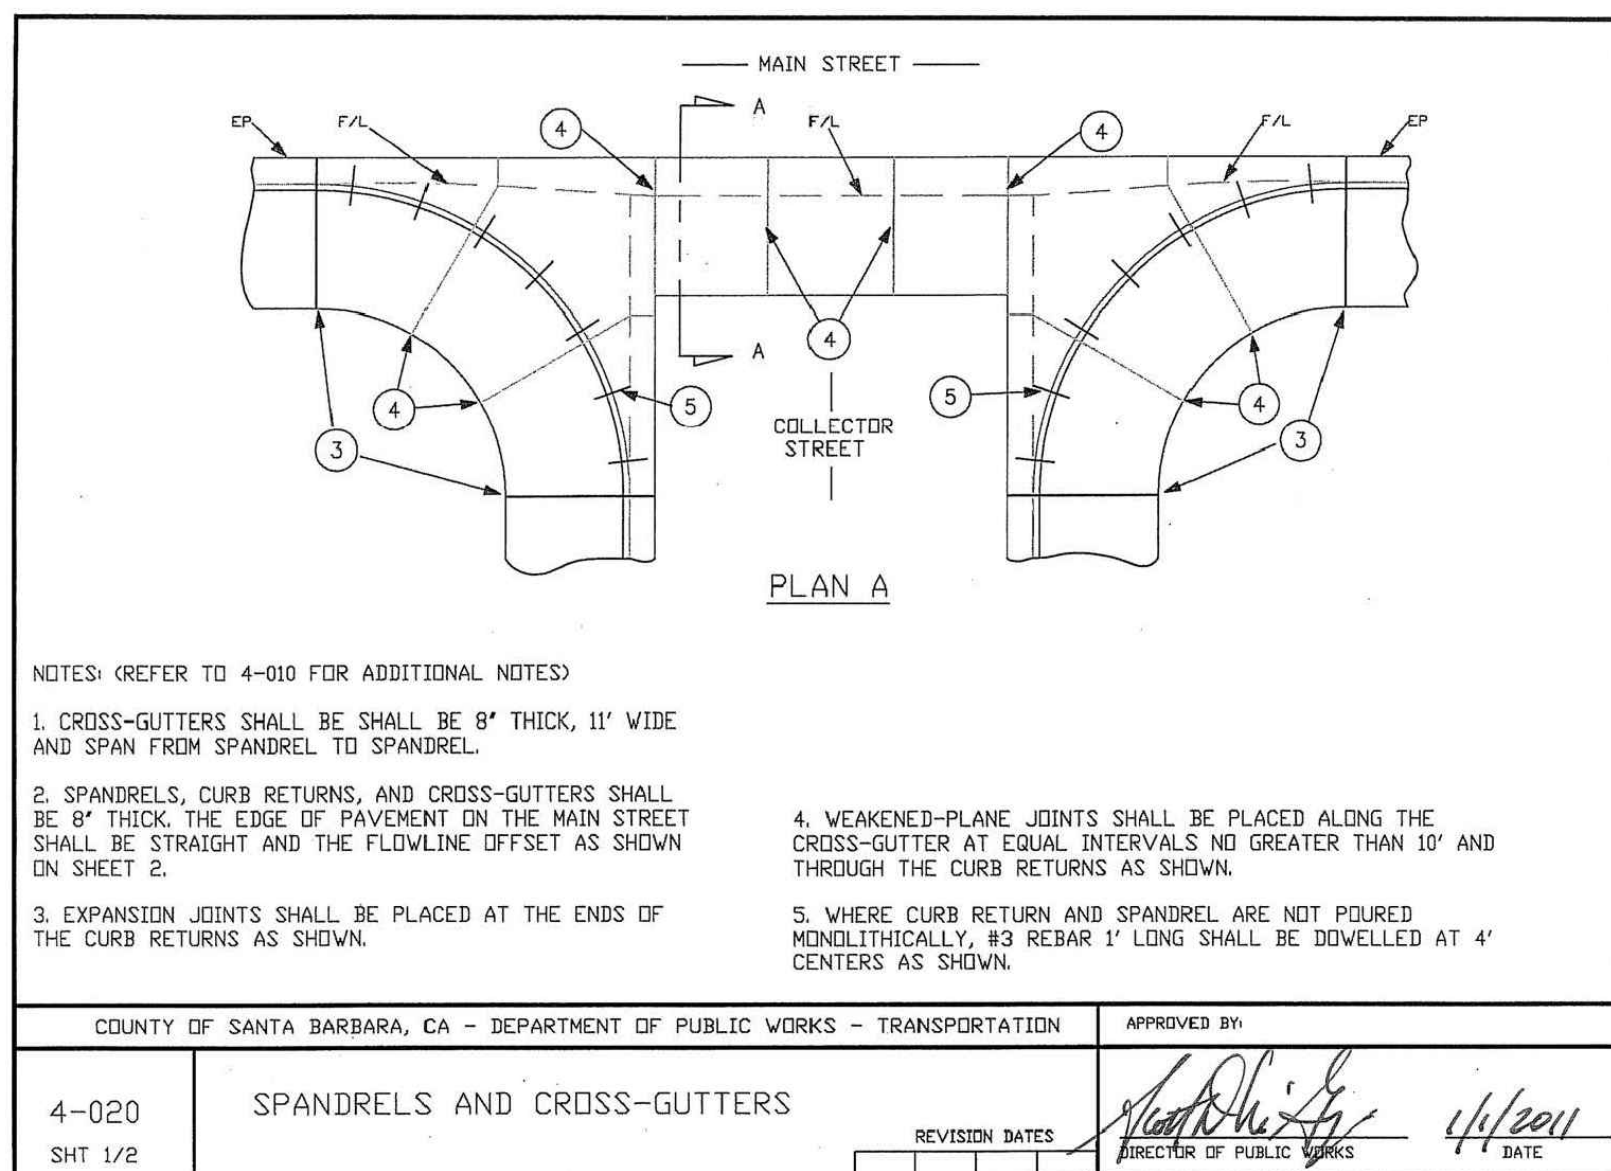


COUNTY OF SANTA BARBARA, CA - DEPARTMENT OF PUBLIC WORKS - TRANSPORTATION		APPROVED BY:
4-020	SPANDRELS AND CROSS-GUTTERS	<i>[Signature]</i> 4/1/2011
SHT 1/2		DATE

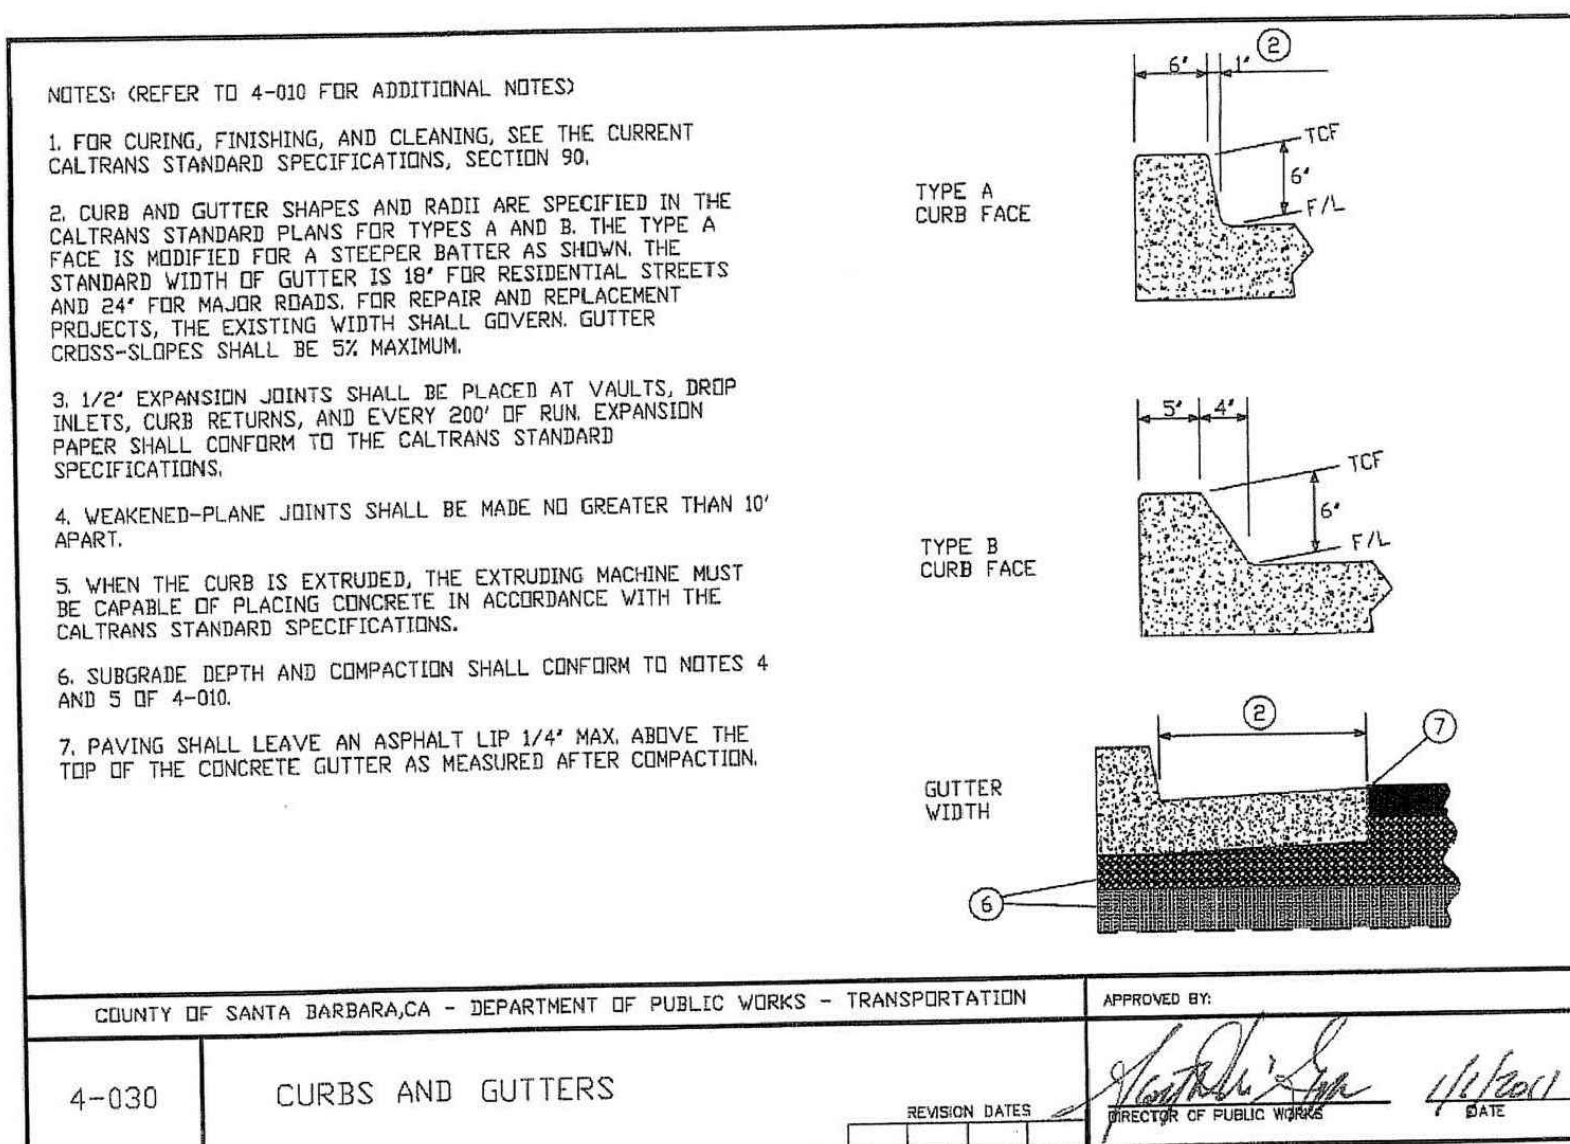


COUNTY OF SANTA BARBARA, CA - DEPARTMENT OF PUBLIC WORKS - TRANSPORTATION		APPROVED BY:
4-030	CURBS AND GUTTERS	<i>[Signature]</i> 4/1/2011
		DATE

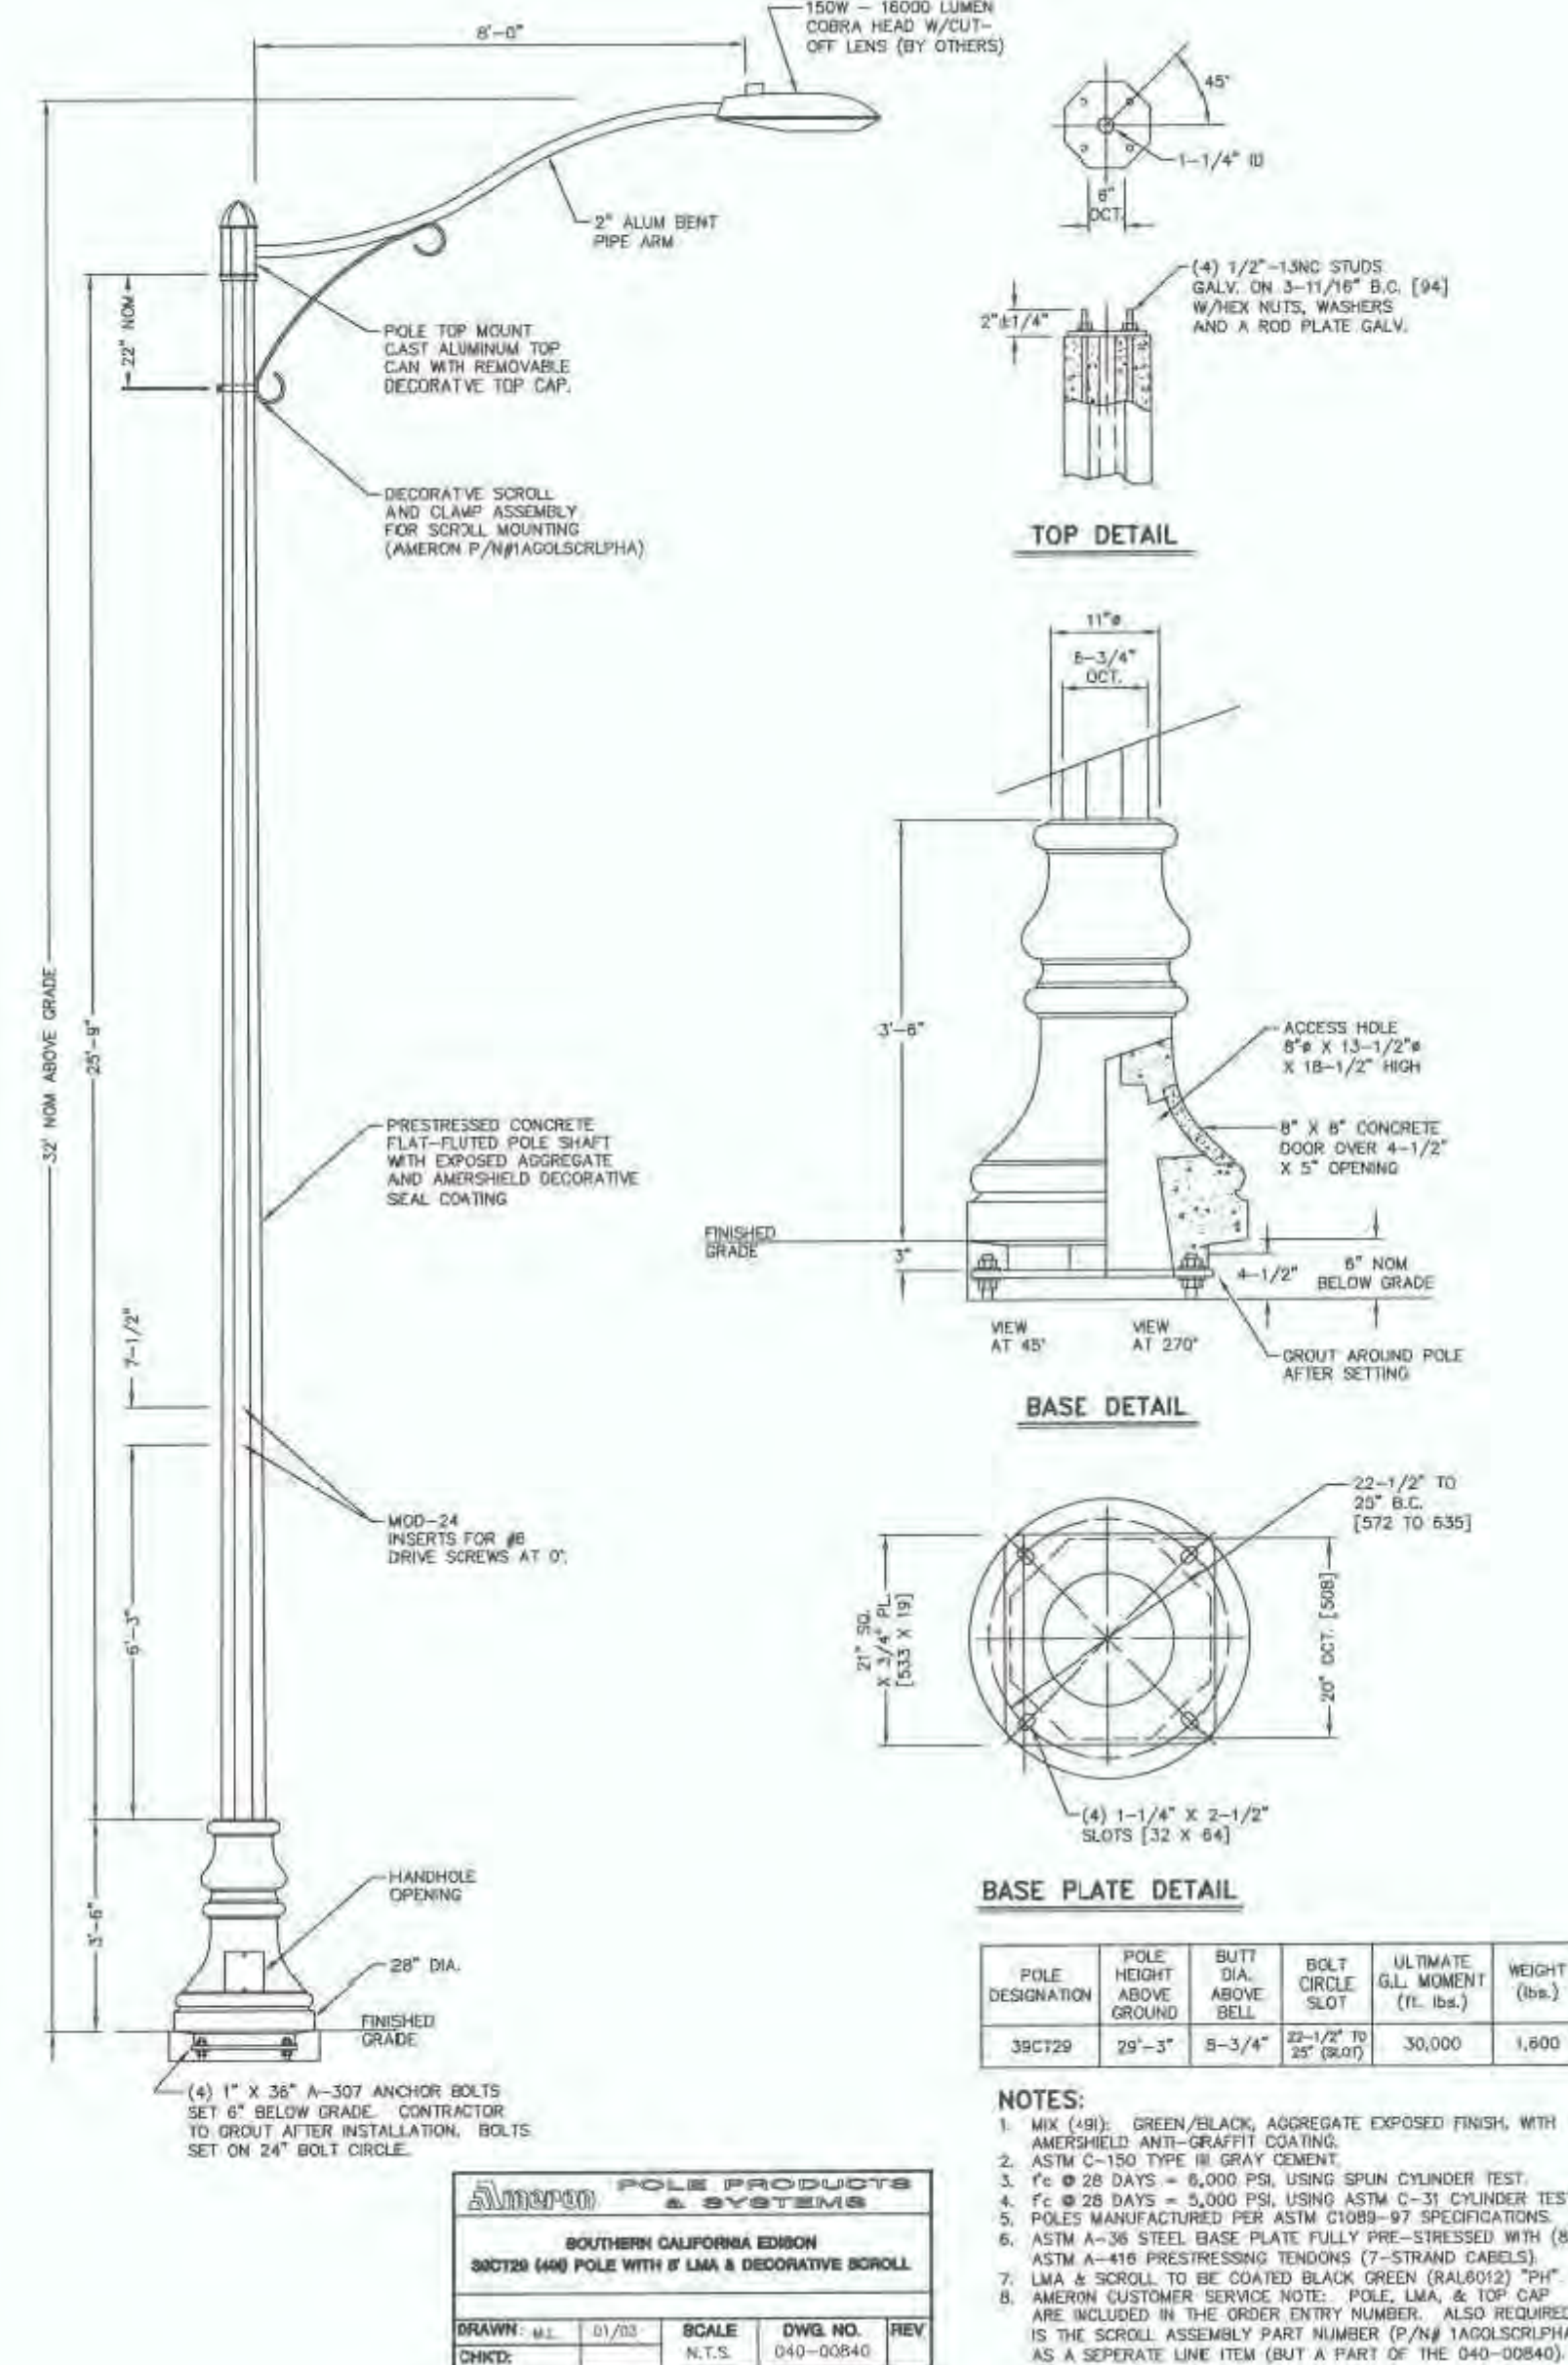


4 CITY OF GOLETA LIGHT STANDARD
NOT TO SCALE

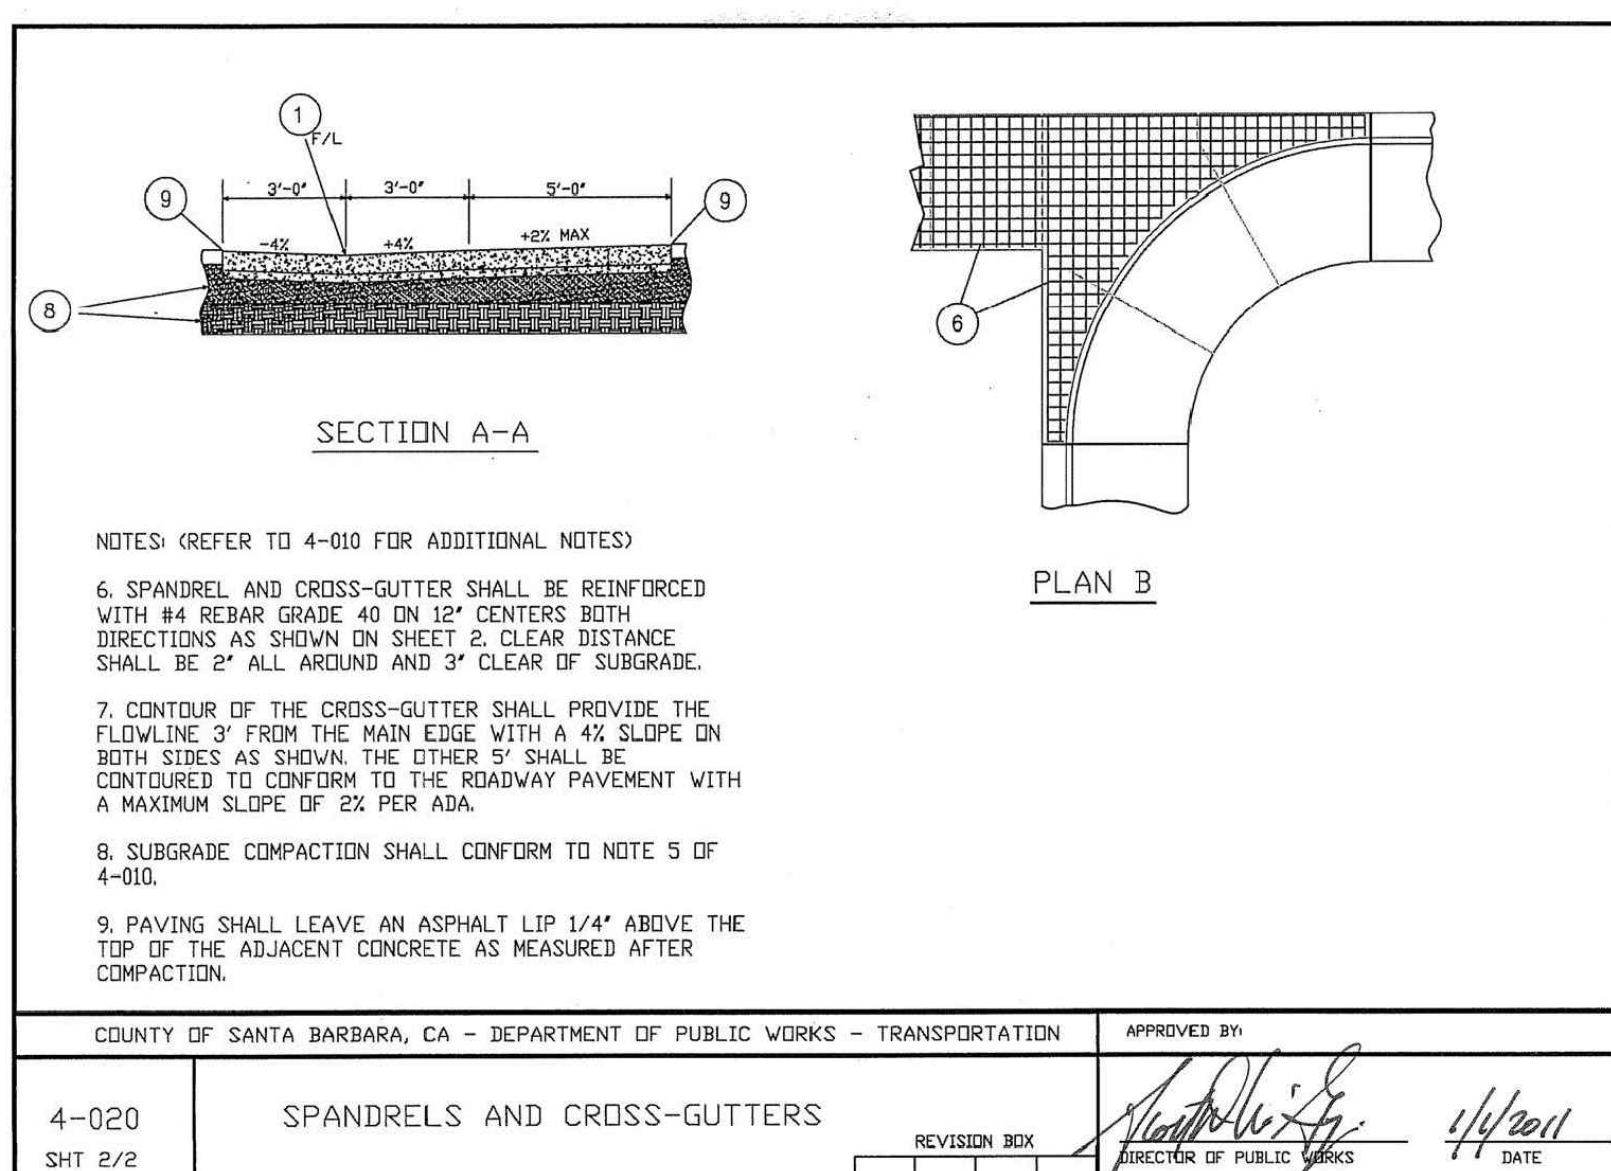

COUNTY OF SANTA BARBARA, CA - DEPARTMENT OF PUBLIC WORKS - TRANSPORTATION		APPROVED BY:
4-020	SPANDRELS AND CROSS-GUTTERS	<i>[Signature]</i> 4/1/2011
SHT 2/2		DATE

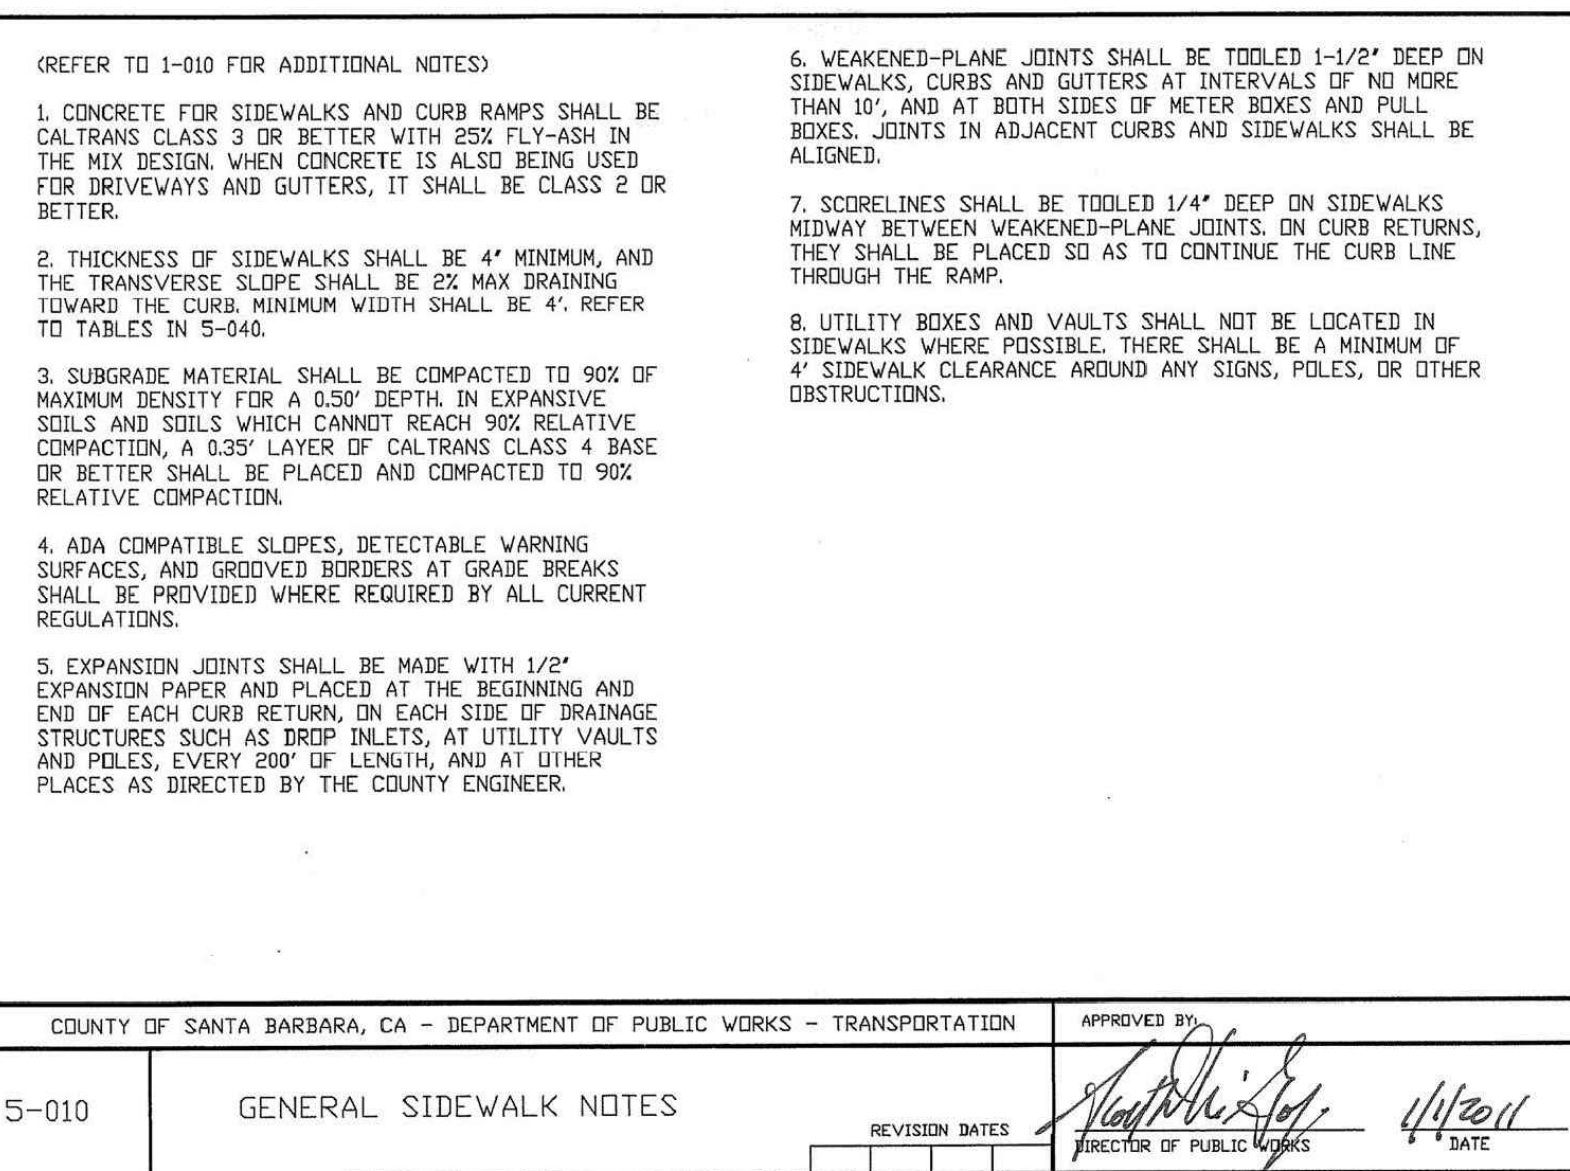

COUNTY OF SANTA BARBARA, CA - DEPARTMENT OF PUBLIC WORKS - TRANSPORTATION		APPROVED BY:
5-010	GENERAL SIDEWALK NOTES	<i>[Signature]</i> 4/1/2011
		DATE

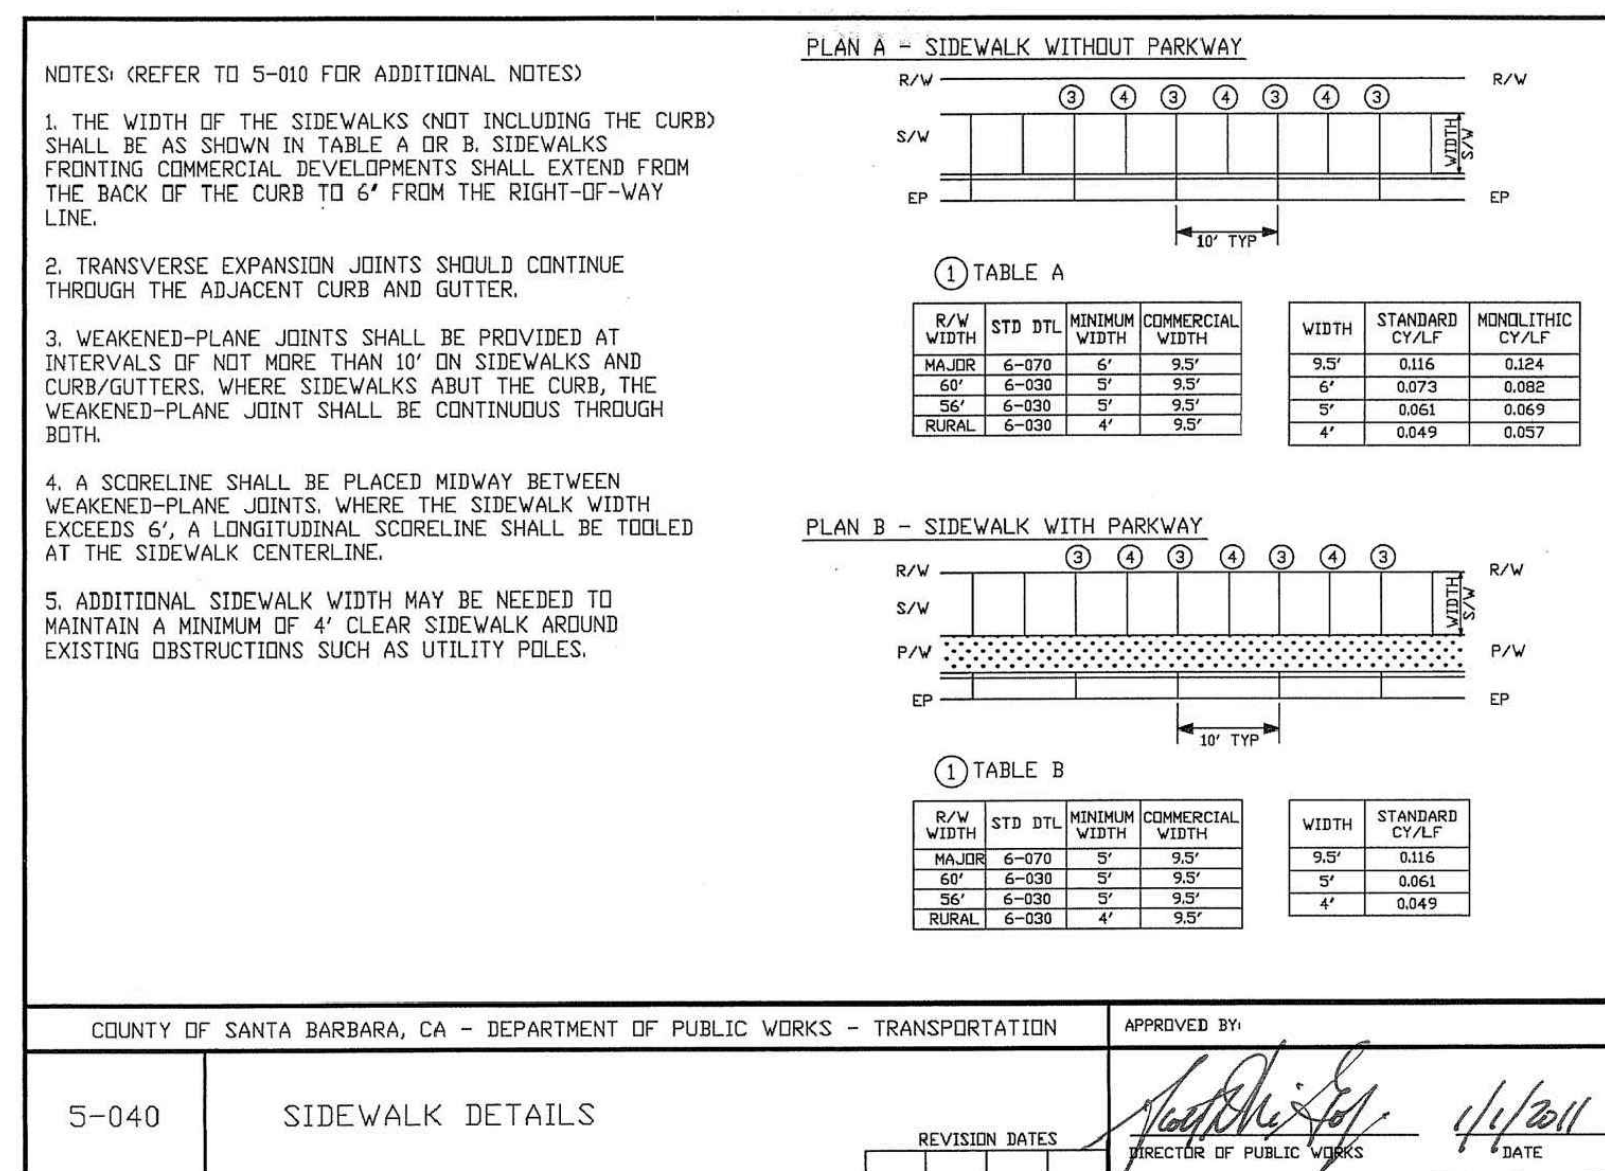

COUNTY OF SANTA BARBARA, CA - DEPARTMENT OF PUBLIC WORKS - TRANSPORTATION		APPROVED BY:
5-040	SIDEWALK DETAILS	<i>[Signature]</i> 4/1/2011
		DATE



202 East Cota Street
Santa Barbara, CA 93101
Tel 805.962.9055
Fax 805.962.5658
arcadiastudio.com



Revisions


HOLLIPAT AMENDMENT
334 S Patterson Ave
Goleta, CA 93111


PLANTING PLAN - ROW

Issue
October

Date 02.29.2020	Job Number 19.025
Drawn By JM	Checked by MD
Sheet -	of # -

LP-1

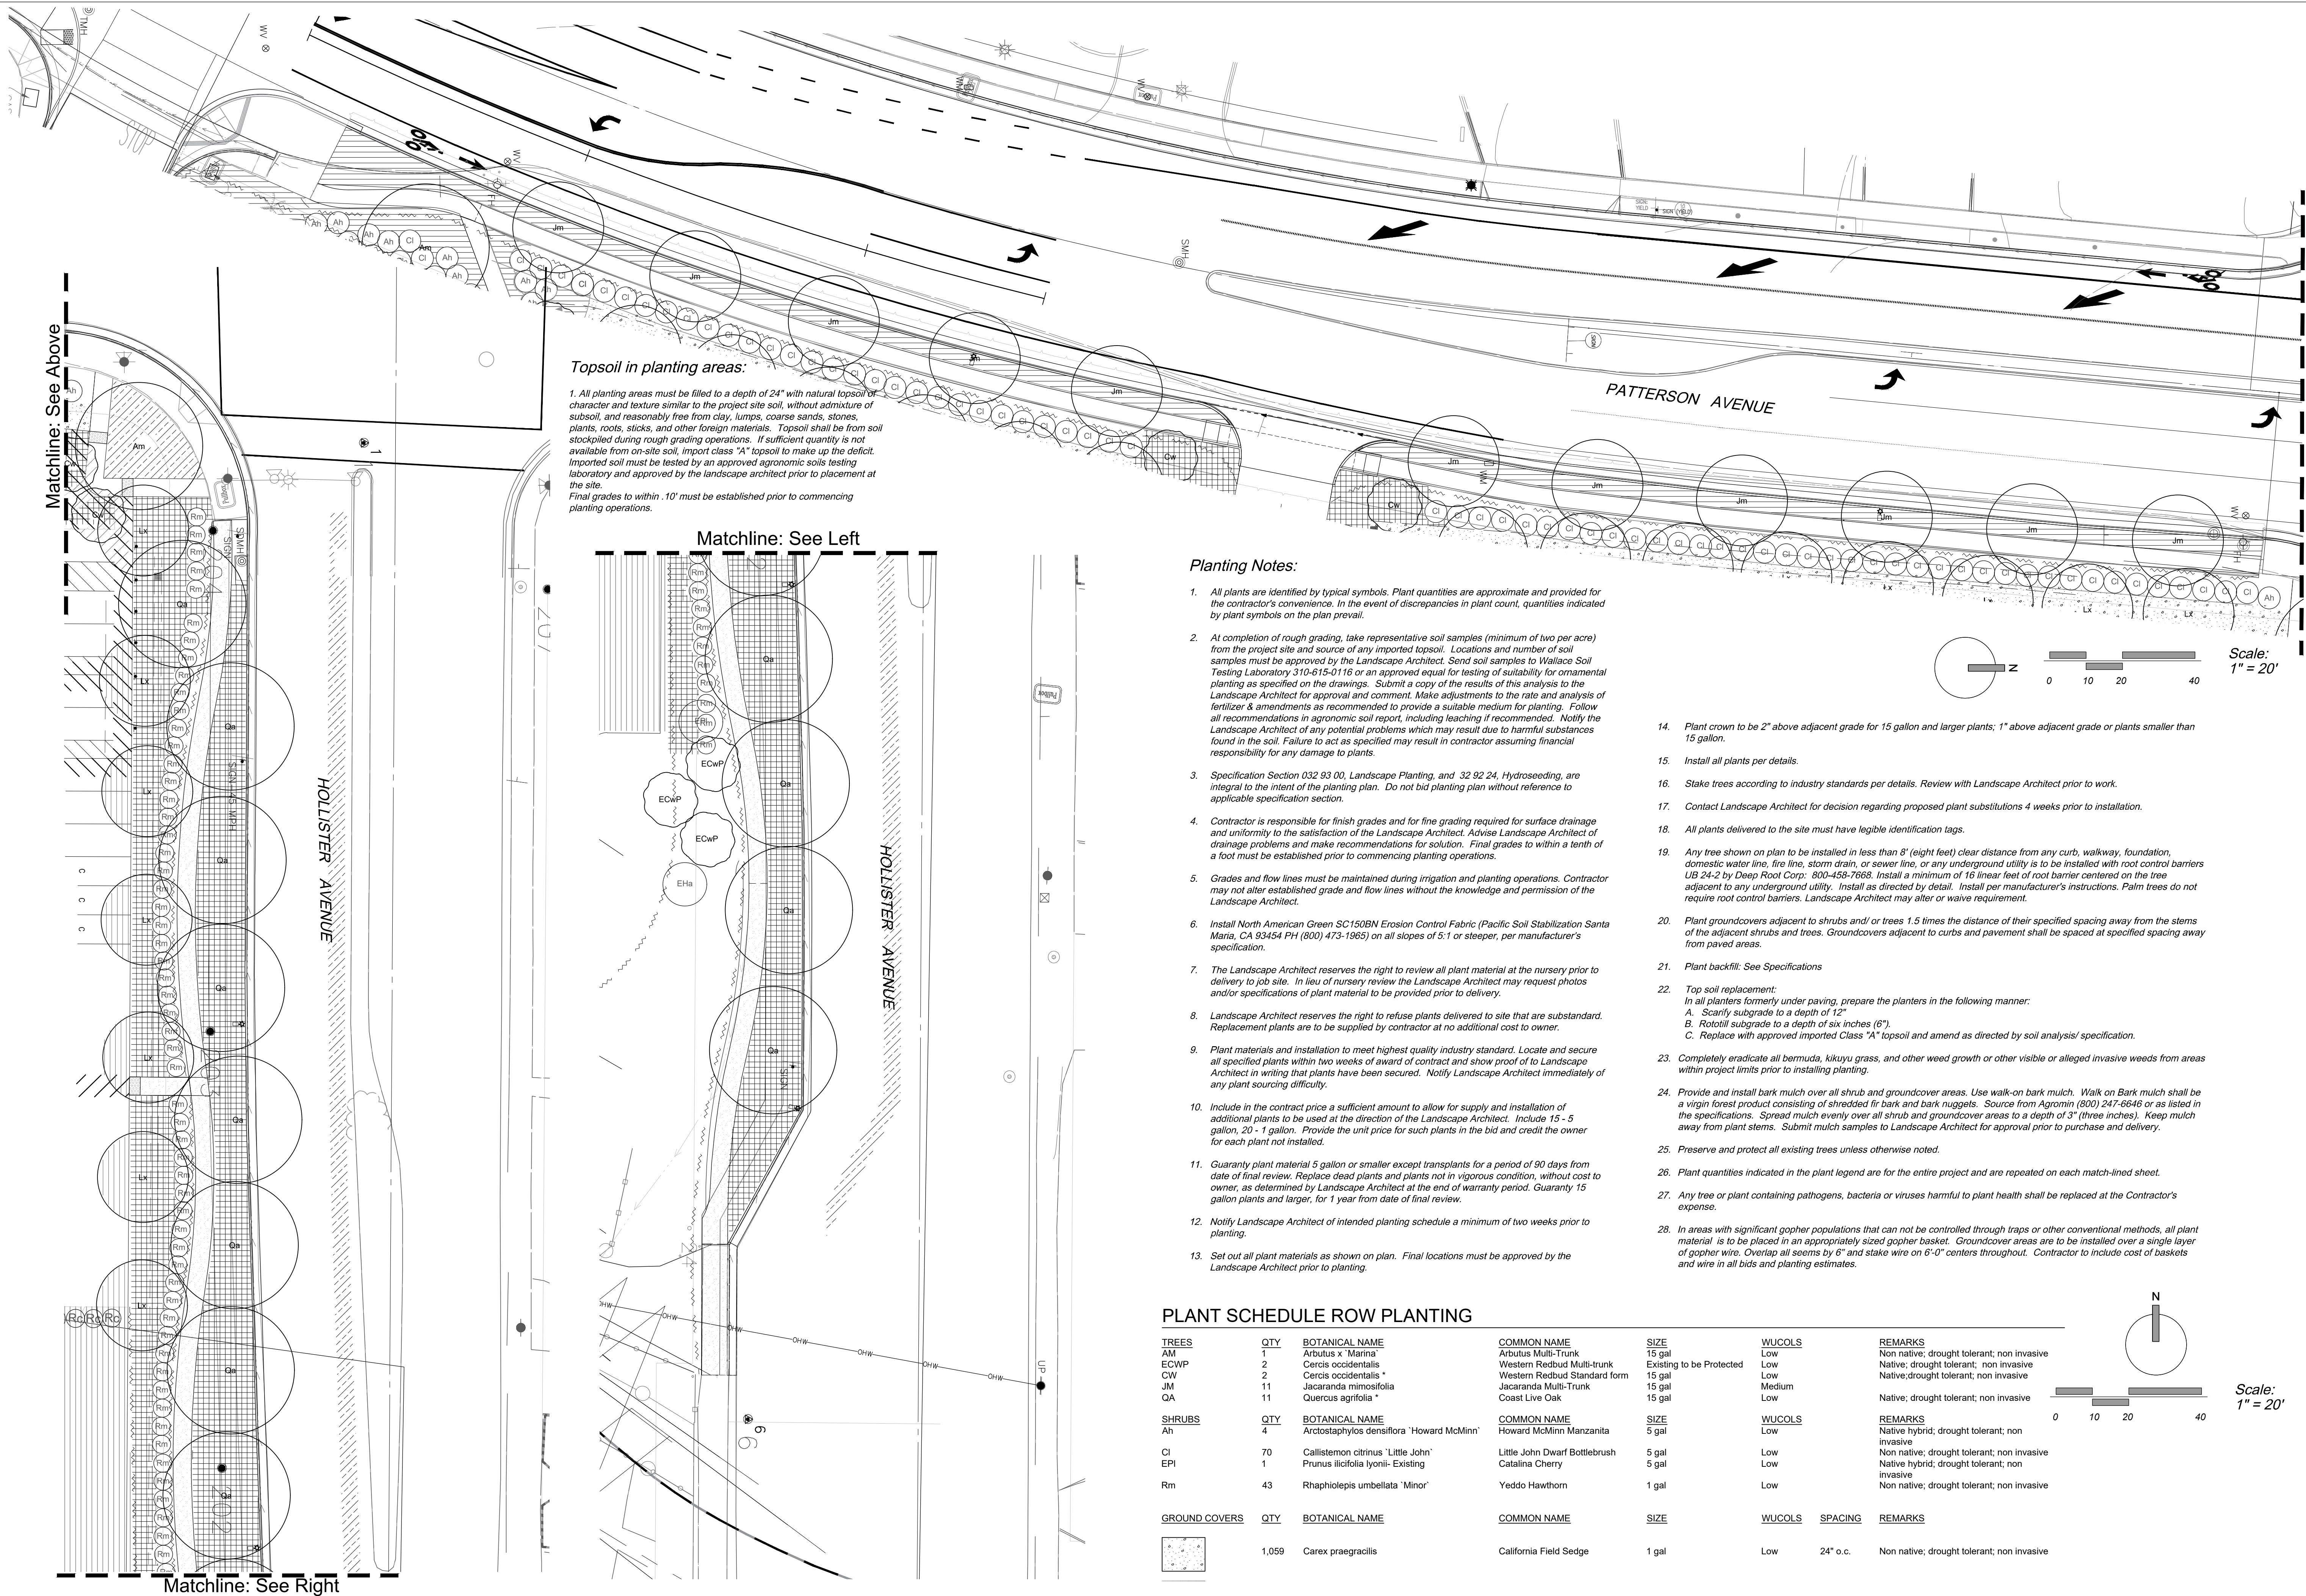

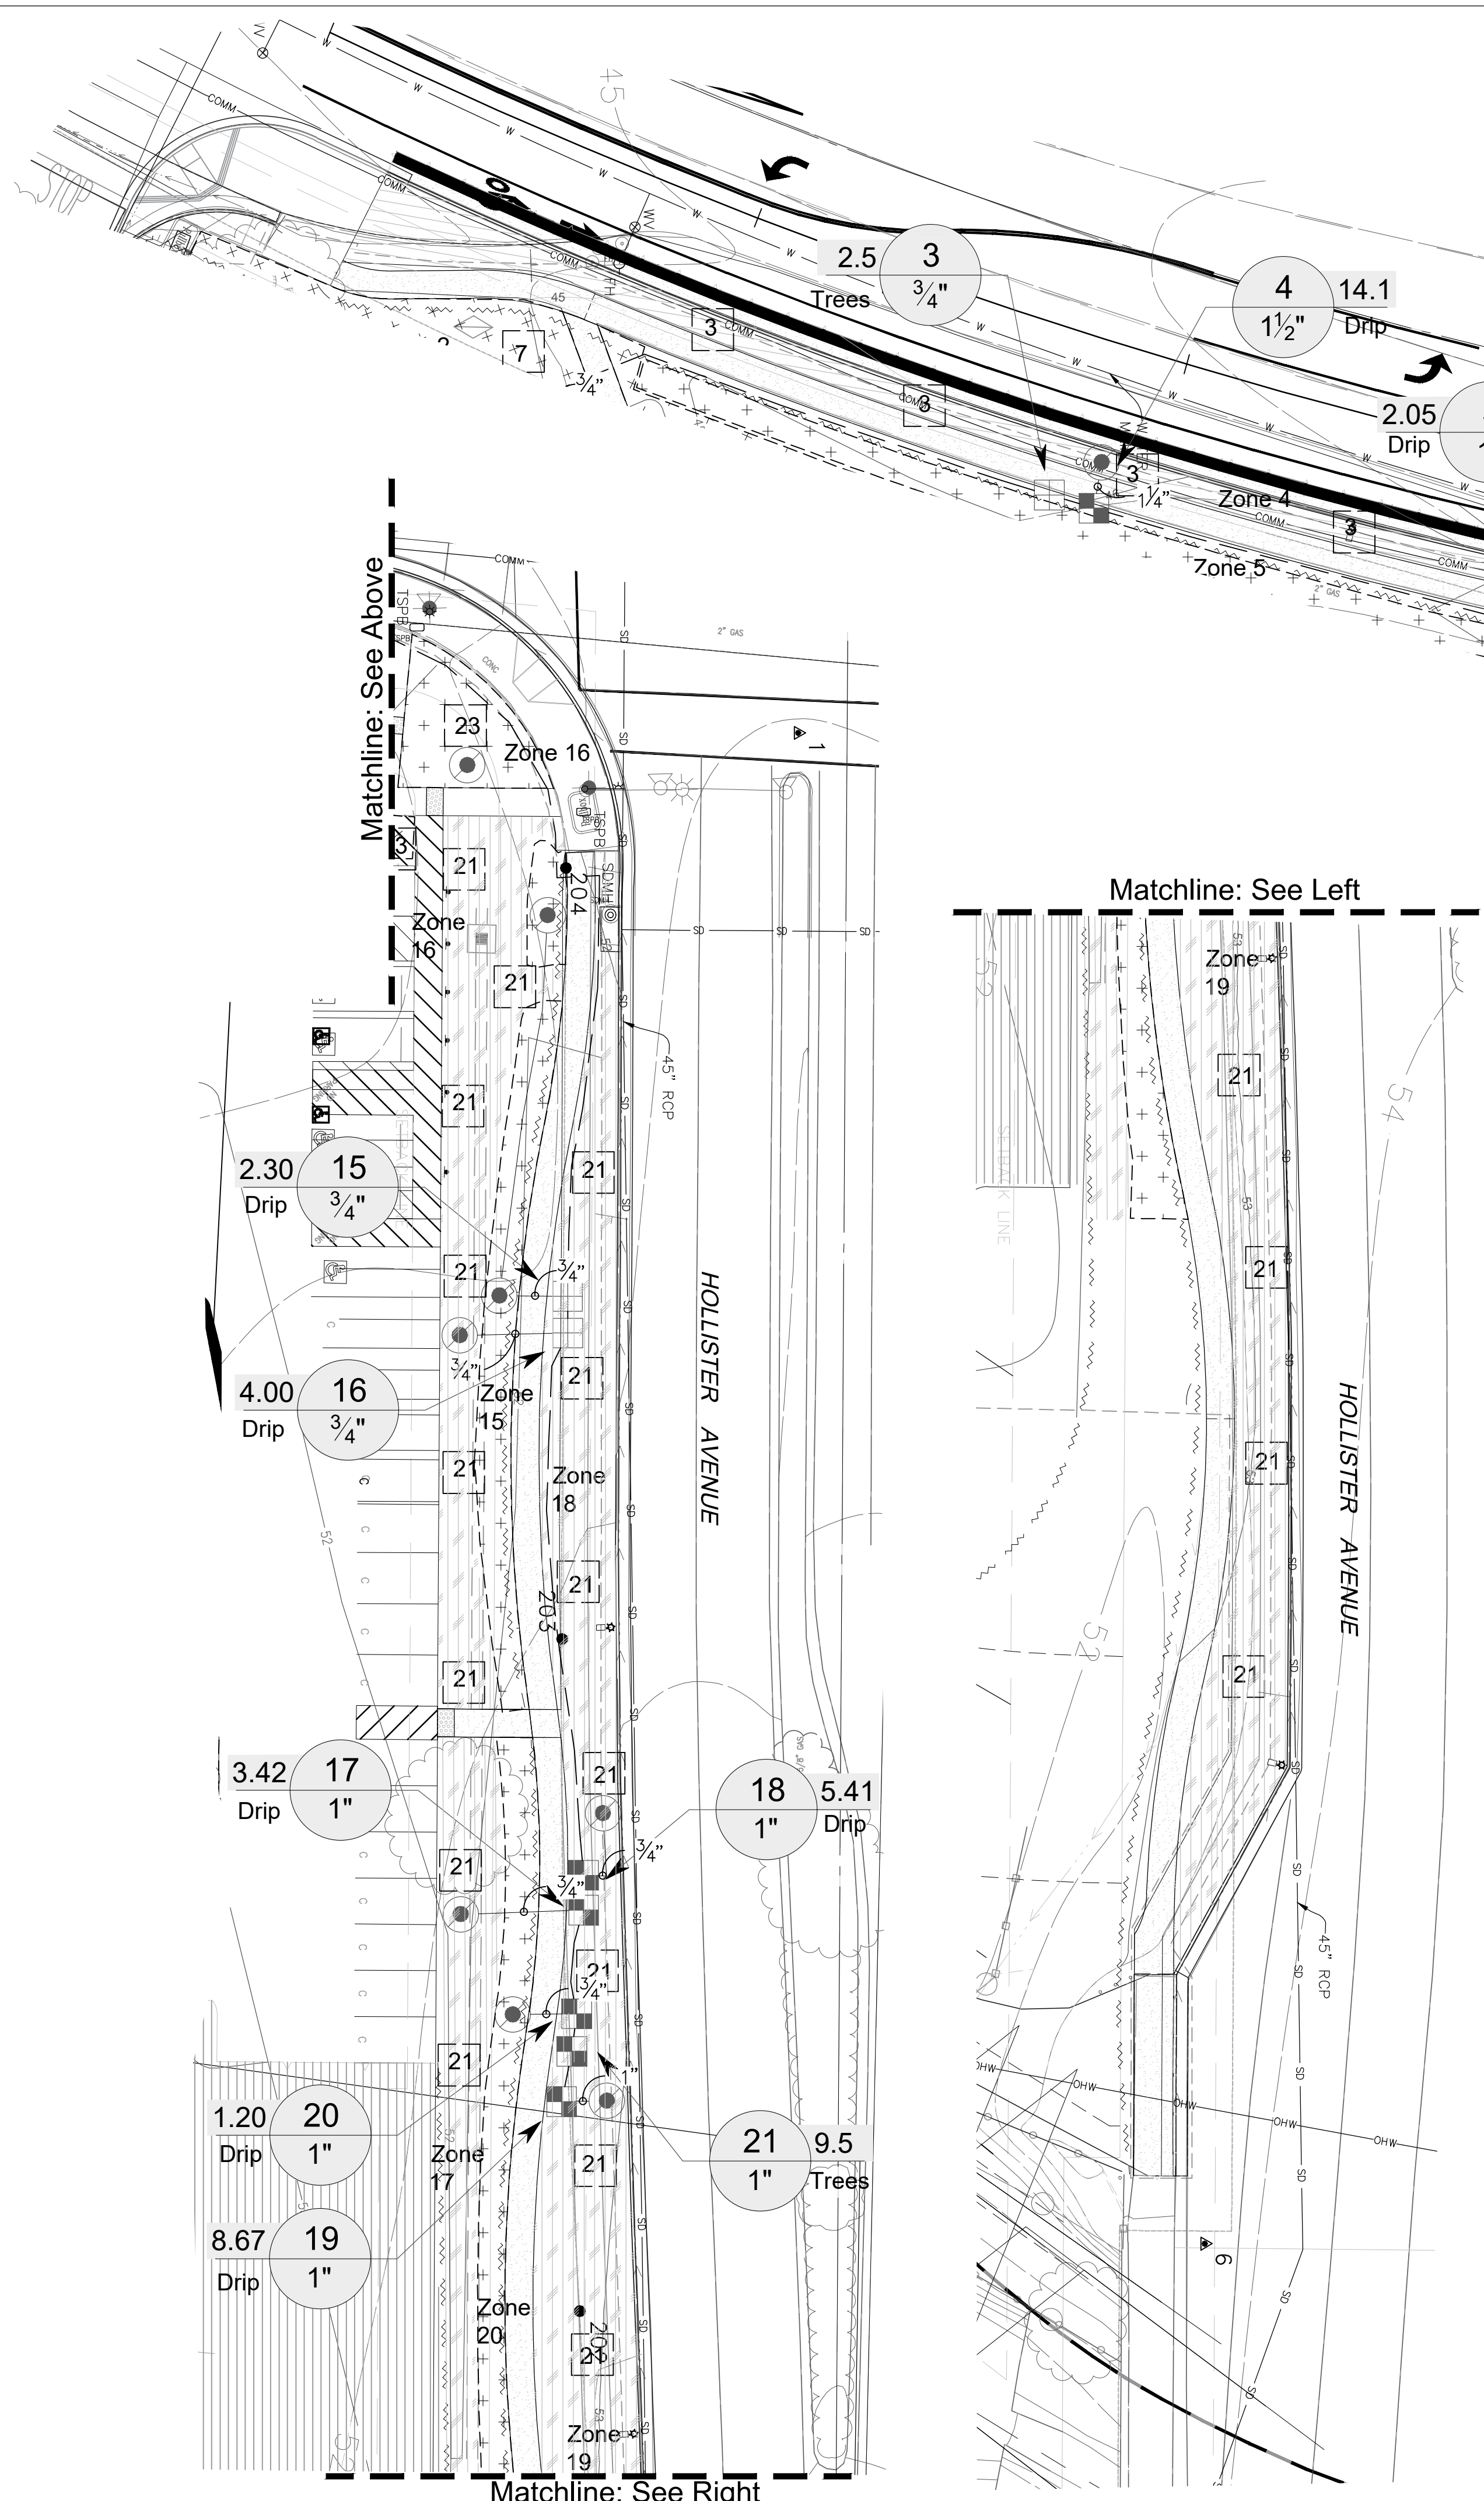

IRRIGATION SCHEDULE

<u>SYMBOL</u>	<u>MANUFACTURER/MODEL/DESCRIPTION</u>	<u>QTY</u>	<u>PSI</u>
	Hunter MP2000 PROS-06-PRS40-CV Turf Rotator, 6" (15.24 cm) pop-up with factory installed check valve, pressure regulated to 40 psi (2.76 bar), MP Rotator nozzle on PRS40 body. K=Black adj arc 90-210, G=Green adj arc 210-270, R=Red 360 arc.	4	40
	Hunter MP3000 PROS-06-PRS40-CV Turf Rotator, 6" (15.24 cm) pop-up with factory installed check valve, pressure regulated to 40 psi (2.76 bar), MP Rotator nozzle on PRS40 body. B=Blue adj arc 90-210, Y=Yellow adj arc 210-270, A=Gray 360 arc.	16	40
<u>SYMBOL</u>	<u>MANUFACTURER/MODEL/DESCRIPTION</u>	<u>QTY</u>	
	Rain Bird XACZ-075-PRF Low Flow Drip Control Kit, 3/4" Low Flow Anti-Siphon Valve, 3/4" pressure regulating RBY Filter, and 30psi pressure regulator, for above grade installation. 0.2gpm-5gpm.	11	
	Rain Bird XCZ-100-PRB-COM Medium Plus Flow Drip Control Kit for Commercial Applications. 1" Ball Valve with 1" PESB Valve and 1" Pressure Regulating 40psi Quick-Check Basket Filter. 3gpm to 20gpm.	9	
	Rain Bird XCZ-150-PRB-COM High Flow Control Zone Kit, for Large Commercial Drip Zones. 1-1/2" PESB Valve with two 1" Pressure Regulating (40psi) Quick-Check Basket Filters. Flow range: 15-40gpm.	2	
	Rain Bird XCZ-150-PRB-COM High Flow Control Zone Kit, for Large Commercial Drip Zones. 1-1/2" PESB Valve with two 1" Pressure Regulating (40psi) Quick-Check Basket Filters. Flow range: 15-40gpm.	2	
	Pipe Transition Point above grade Pipe transition point from PVC lateral to drip tubing with riser to above grade installation.	27	

Water Efficient Landscape Worksheet

Use drop down menus or type in values in white cells only. Results appear in Yellow or Red highlighted cells below.

Site Information							
Project Name →		Hollipat Amendment					
Project Location →		Goleta, CA					
Site Type →		Commercial	Allowed ETAF:	0.45			
Annual Eto (inches/yr) →		40.6					
Hydrozone or Planting Description	Plant Factor (PF)	Irrigation Method	Irrigation Efficiency (%)	ETAF (PF/Et)	Hydrozone Area (sq.ft.)	ETAF x Area	Estimated Total Water Use (gals./yr.)
Regular Landscape Areas							
1	0.2	Low	Overhead Spray	0.75	0.3	8,562	2,283
2	0.2	Low	Drip	0.81	0.2	2,168	1,375
3	0.4	Mod./Ave.	Tree Drip Ring	0.81	0.5	50	622
4	0.2	Low	Drip	0.81	0.2	1,404	347
5	0.2	Low	Drip	0.81	0.2	1,013	250
6	0.2	Low	Drip	0.81	0.2	3,780	20,386
7	0.4	Mod./Ave.	Tree Drip Ring	0.81	0.5	100	49
8	0.2	Low	Drip	0.81	0.2	4,506	1,113
9	0.2	Low	Tree Drip Ring	0.81	0.2	120	760
10	0.2	Low	Drip	0.81	0.2	2,511	620
11	0.2	Low	Drip	0.81	0.2	1,184	292
12	0.2	Low	Drip	0.81	0.2	2,688	664
13	0.4	Mod./Ave.	Tree Drip Ring	0.81	0.5	30	746
14	0.2	Low	Drip	0.81	0.2	1,330	328
15	0.2	Low	Drip	0.81	0.2	935	231
16	0.2	Low	Drip	0.81	0.2	1,456	360
17	0.2	Low	Drip	0.81	0.2	1,828	451
18	0.2	Low	Drip	0.81	0.2	930	230
19	0.2	Low	Drip	0.81	0.2	1,134	280
20	0.2	Low	Drip	0.81	0.2	775	191
21	0.2	Low	Tree Drip Ring	0.81	0.2	110	77
22	0.2	Low	Drip	0.81	0.2	1,349	333
23	0.2	Low	Tree Drip Ring	0.81	0.2	130	32
SUBTOTAL →					37,623	9,511	239,401
Special Landscape Areas							
9				1	0	0	0
11				1	0	0	0
10				1	0	0	0
12				1	0	0	0
SUBTOTAL →					0	0	0
					Estimated Total Water Use (ETWU) →	239,401	0
					Maximum Allowed Water Allowance (MAWA) →	426,171	0

ETAF Calculations	
Regular Landscape Areas	
Total ETAF x Area	9,511
Total Area	37,623
Average ETAF	0.25
All Landscape Areas	
Total ETAF x Area	9,511
Total Area	37,623
Sitewide ETAF	0.25

Notes:

** Calculator developed to meet code effective Dec. 1, 2015*

** Adapted from California Code of Regulations Title 23, Division 2, Chapter 2.7. Model Water Efficient Landscape Ordinance*

Tree Ring
Approximate tree location, irrigated on separate valve. # Denotes
corresponding
valve. See Irrigation notes for quantity per tree.

 Area to Receive Drop Emitters
Hunt HE-B 21,570 s.f.

Point Source Drop Emitter with Self Piercing Barbs. Color coded emitters for flow rates of 0.5, 1.0, 2.0, 4.0, and 6.0 GPH. Can be inserted into 1/2" and 3/4" tubing and have pressure compensating from 15-50 PSI. Optional diffuser cap (HE) available.

Emitter Notes:

- 10HE-B emitters (2 assigned to each 1 gal plant)
- 20HE-B emitters (2 assigned to each 5 gal plant)
- 20HE-B emitters (3 assigned to each 15 gal plant)
- 10HE-B emitters (1 assigned to each flat plant)

	Area to Receive Dripline Netafim TLCV-06-12 Techline Pressure Compensating Landscape Dripline with Check Valve. 0.6 GPH emitters at 12" O.C. Dripline laterals spaced at 12" apart, with emitters offset for triangular pattern, 17mm.	2,589 l.f.
--	---	------------

	Area to Receive Dripline Netafim TLCV-06-24 Techline Pressure Compensating Landscape Dripline with Check Valve. 0.6 GPH emitters at 24" O.C. Dripline laterals spaced at 24" apart, with emitters offset for triangular pattern. 17mm.	4,301 l.f.
---	--	-------------------

SYMBOL	MANUFACTURER/MODEL DESCRIPTION	QTY
	Spray Valve - Weathermatic 11024FCR-XPR Plastic Remote Control Valve with Pressure Regulator, 1", 1-1/2", 2" size as noted.	1
	Ball Valve Spears - True Union I-200. Line size.	2
	Weathermatic SL1600 with (2) SLM12-1600 SmartLine 24-zone controller, internal 120VAC/230VAC transformer, large backlit LCD display	1
	Weathermatic SLPED-ENC-SS-1600 Stainless steel enclosure and pedestal for PL1600 and SL1600 series, cam style lock, weather and vandal resistant, NEMA TYPE 3R with ProLine or SmartLine controller installed	1
	Weathermatic SLPED-ENC-SS-1600 Stainless steel enclosure and pedestal for PL1600 and SL1600 series, cam style lock, weather and vandal resistant, NEMA TYPE 3R with ProLine or SmartLine controller installed	1
	Weathermatic SLW5 Wireless Weather Sensor for ET Based Watering, 900mhz - 1500' line of site range	1
	Point of Connection 2" Existing Water Meter	1
_____	Irrigation Lateral Line: PVC Schedule 40	1,822 l.f.
_____	Irrigation Mainline: PVC Schedule 40	1,241 l.f.
_____	Existing 2" Mainline	
	Valve Callout	

Note: Parking and ROW Irrigation are on same controller

See Sheet LI-2 for Irrigation notes

Irrigation Pipe Sizing Guidelines:

Schedule 40 mainline up to 1-1/2"

0-4 gpm	1/2"
5-8 gpm	3/4"
9-12 gpm	1"
13-22 gpm	1-1/4"
23-30 gpm	1-1/2"

Class 315 mainline 2" and up

Schedule 40 lateral line

0-4 gpm	1/2"
5-10 gpm	3/4"
11-16 gpm	1"
17-26 gpm	1-1/4"
27-35 gpm	1-1/2"
36-55 gpm	2"
56-80 gpm	2-1/2"
81-120 gpm	3"

Weathermatic valves

0-20 gpm	1"
20-40 gpm	1-1/2"
40-80 gpm	2"

Rainbird XCZ drip valves


0-15 gpm	1"
15-40 gpm	1-1/2"

Drawing Name: LARCADIA/Projects/2019 Projects/19.025 Hollipat Amendment/Plans/Construction Drawings/Hollipat Amendment/Plans/19.025 Irrigation Details - ROW.dwg Plot date: 2021-10-26 3:41 PM


Irrigation Notes:

- See irrigation legend for complete descriptions of all symbols shown on irrigation plan.
- Point of connection is at the approximate location shown on plan.
- Install all valves in locking plastic valve boxes in groundcover area adjacent to pavement (2'-0" maximum) for ease of access. 1 Group valves in valve boxes; 2-4 valves per box where possible. Identify locations and flag on site for Landscape Architect's approval BEFORE excavating for installation.
- All irrigation emission devices shall meet the criteria as set forth in MWEL Section 492.7(a)(1)(M). Install irrigation system in accordance with manufacturer's specifications, irrigation details, and local codes.
- Install pressure regulating devices where necessary to ensure that the dynamic pressure at each emission device is within manufacturer's recommended pressure range for optimal performance per MWEL Section 492.7(a)(1)(C).
- Indicated pipe locations are schematic. Do not place pipe under paving except where absolutely necessary. Coordinate pipe installation with other trades.
- All piping installed under paving, through walls or footings must be placed inside Schedule 40 PVC sleeves of adequate size to allow free movement of the pipe in the sleeve. All pipe runs in sleeves must be straight, with no bends or angles. Sleeves for recycled-water irrigation lines shall be colored to match the pipe.
- Locate irrigation controller at approximate location shown on plan. 110-v j-box by others. Obtain Landscape Architect's approval of location before installing.
- Emitters shall be located on grade and staked a maximum of 6" (six inches) from the center of the plant, or at edge of rootball, whichever is greater.
- Install flush end valves at the ends of all $\frac{5}{8}$ " polyethylene drip tubing in round valve boxes with gravel fill.
- Install irrigation lines at the following minimum depths:
Schedule 40 and class 315 PVC mainline: 18" minimum cover
Schedule 40 PVC lateral line: 12" minimum cover
 $\frac{5}{8}$ " polyethylene drip tubing: place on grade with stakes @ 6" O.C.
 $\frac{1}{2}$ " polyethylene micro-tubing: place on grade


- **Install all rigid pipe as near to edges of planting areas, to avoid conflict with large plants.
- Emitter layout:
1 gallon plant: 2- 1 GPH (Hunter 10HE-B) emitters per plant
5 gallon plant: 2- 2 GPH (Hunter 20HE-B) emitters per plant
15 gallon plant: 3- 2GPH (Hunter 20HE-B) emitters per plant
24" box tree: 3- 6GPH (Hunter 60HE-B) emitters per plant
- Punch emitter into polyethylene tubing. Attach microtubing to emitter. Attach bug cap to open end of microtubing. Bring microtubing to edge of rootball. Stake end of microtubing with plastic stake manufactured for that purpose.
- In the event of discrepancies in irrigation equipment count, quantities indicated by symbols on the plan prevail.
 - Include in the contract price a sufficient amount to allow for supply and installation of additional irrigation equipment to be used. Include 50 linear feet of lateral line, 100 linear feet of mainline, 10 additional spray heads and bodies, and 10 additional bubbler heads and bodies. Provide the unit price for such irrigation equipment in the bid and credit the owner for each piece of equipment not installed.
 - Include in the contract price a sufficient amount to allow for supply and installation of additional irrigation equipment to be used.
 - In vicinity of existing trees, use discretion to route lateral lines and mainline as necessary to avoid root damage. Under canopies of existing trees, excavate using hand tools, and route pipe under roots with a minimum 4" clearance. Do not cut roots larger than 2" (two inches) in diameter, unless approved by the Landscape Architect.
 - Use variable arc nozzles and / or pressure compensating screens as necessary to prevent overspray in areas where standard nozzles would not be efficient.
 - Verify location of backflow preventer, master control valves, controller and point of connection with Landscape Architect prior to installation.
 - Install and adjust all spray and bubbler heads to prevent water contact with all built elements.
 - Adjust all spray and bubbler heads to prevent overspray onto paved areas.
 - Install sprinklers on a 12" pop-up body in shrub areas, on a 12" pop-up body in no-mow turf areas such as Carex species, and on a 4" pop-up body in planters directly adjacent to parking spaces.
 - Install check valves at the low end of all irrigation lines to prevent low head drainage.
 - A 'Certificate of Completion' in accordance with MWEL Section 492.9 will be submitted for review/approval by the Building and Safety Division prior to final occupancy of the project.

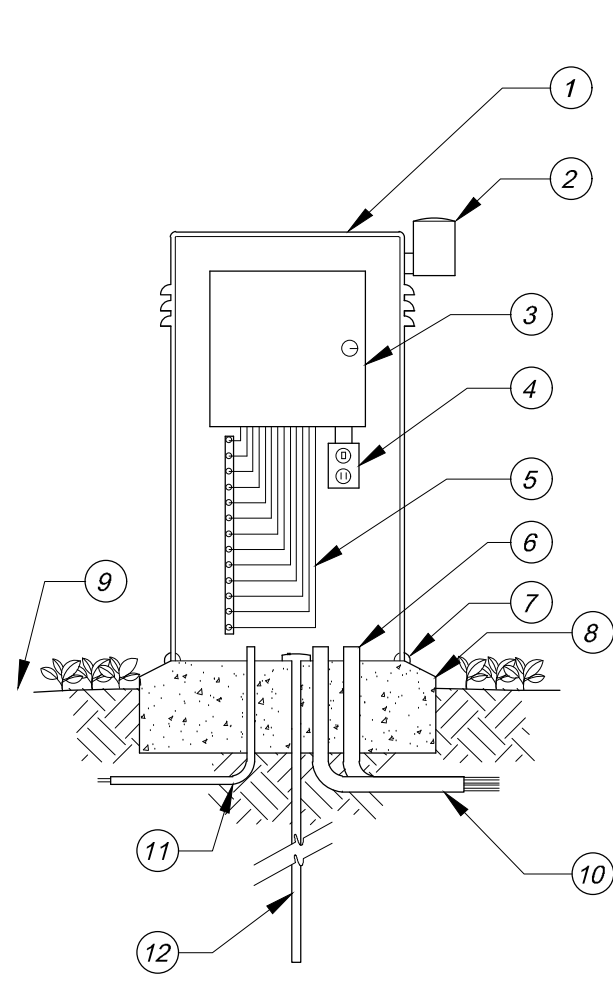

- Stainless steel vandal proof enclosure.
- Rain / freeze shut-off device.
- Irrigation controller.
- GFI type receptacle with on-off switch.
- Terminal strip and control wires.
- 1" PVC electrical sweep for flow sensor wires
- Epoxy sealant.
- Concrete pad per manufacturer's specifications.
- Finish grade 3" below concrete pad.
- 3" PVC electrical sweep for 120 volt power wires.
- Conduit sweep for electric service.
- $\frac{3}{4}$ " x 96" Copper ground rod. Connect as per manufacturer's specifications.

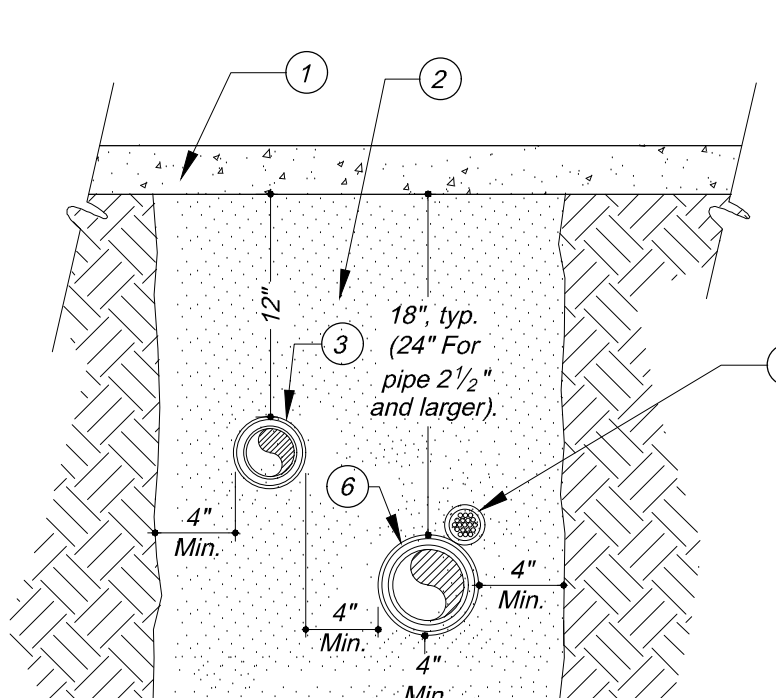

- Paving.
 - Sand backfill compacted to the density of the existing soil.
 - Lateral line in Sch. 40 sleeve.
 - Control wires in Sch. 40 sleeve. Tape to mainline @ 4" O.C.
 - Undisturbed soil.
 - Mainline in Sch. 40 sleeve.
- Note: PVC sleeves to be 2x the diameter of the pipe or wire bundle carried.

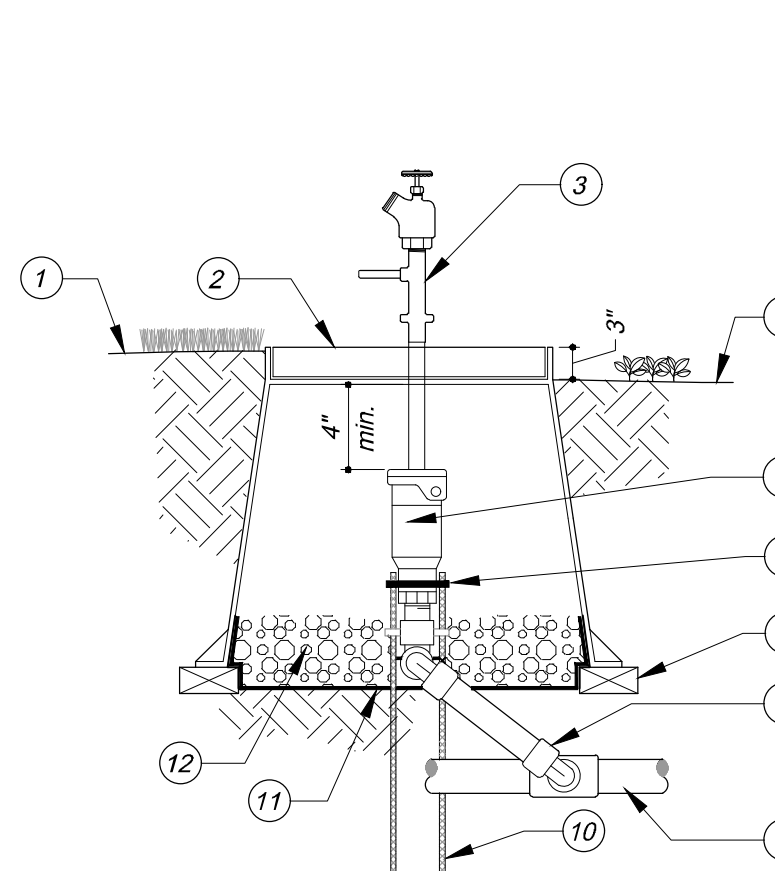


- Finish grade in turf areas.
 - Rigid plastic round valve box with bolt down cover. Use stainless bolt, nut and washer. Heat brand "QCV" onto lid.
 - Quick coupler key with male hose bib. Connection as shown: key must clear valve box.
 - Finish grade in shrub areas.
 - Quick coupler valve.
 - Stainless steel clamp.
 - Brick supports.
 - Dura pre-assembled swing joint with one piece brass MIPT nipple.
 - Mainline.
 - #4 x 36" Rebar stakes, 2 required.
 - Filter fabric.
 - Pea gravel, 3" deep.
- Note: Use Teflon tape on all threaded fittings, typical.


9 CONTROLLER IN ENCLOSURE
Not to Scale

5 PIPE / WIRE SLEEVE INSTALLATION UNDER PAVING
Not to Scale

1 QUICK COUPLER VALVE
Not to Scale

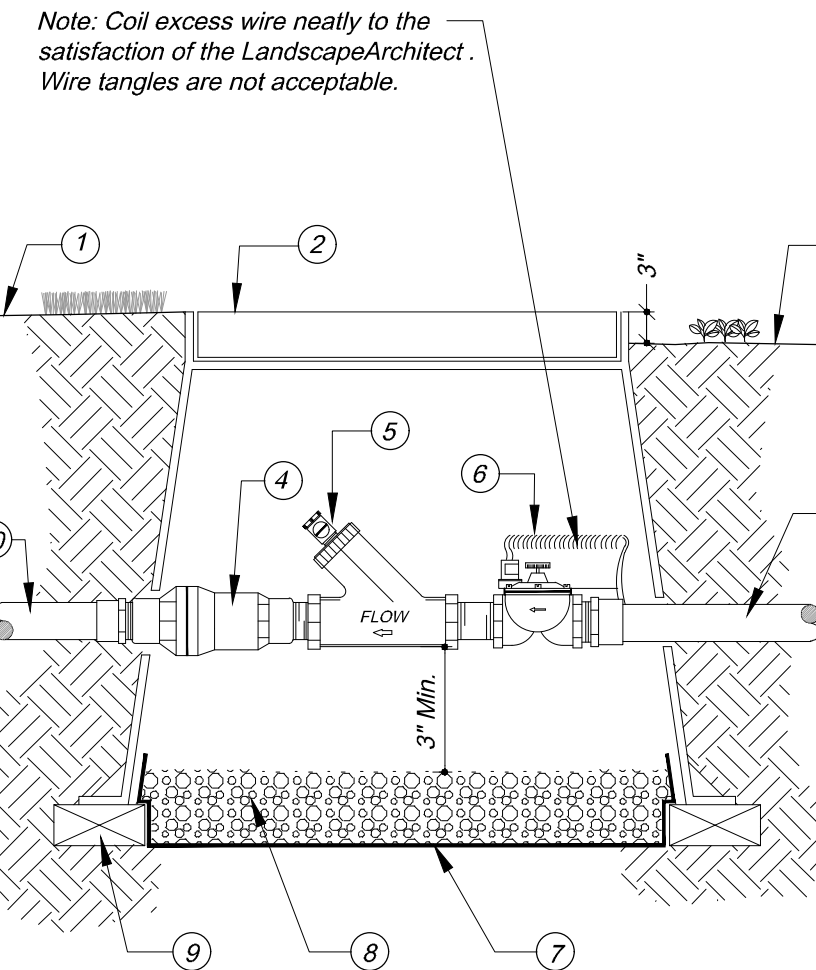

- Finish grade, turf areas.
 - Plastic rectangular 'jumbo' valve box with bolt down cover, use stainless bolt, nut, and washer. Box to be placed at right angle to hardscape edge. Heat brand "RCV" and control station # onto LID.
 - Finish grade in shrub areas
 - Pressure regulator.
 - Wye filter.
 - Remote control valve. See legend for specification.
 - Non-woven filter fabric.
 - Pea gravel, 3" deep.
 - Brick supports.
 - Lateral line to drip system.
 - Mainline.
- Notes:
1. Box to be installed as to allow for proper operation of ball valve. Install at right angle to hardscape edge, install valve off-center in box.
2. Install valve box extensions as required to achieve proper valve installation at mainline depth.
3. Use Teflon tape on all threaded fittings, typical.

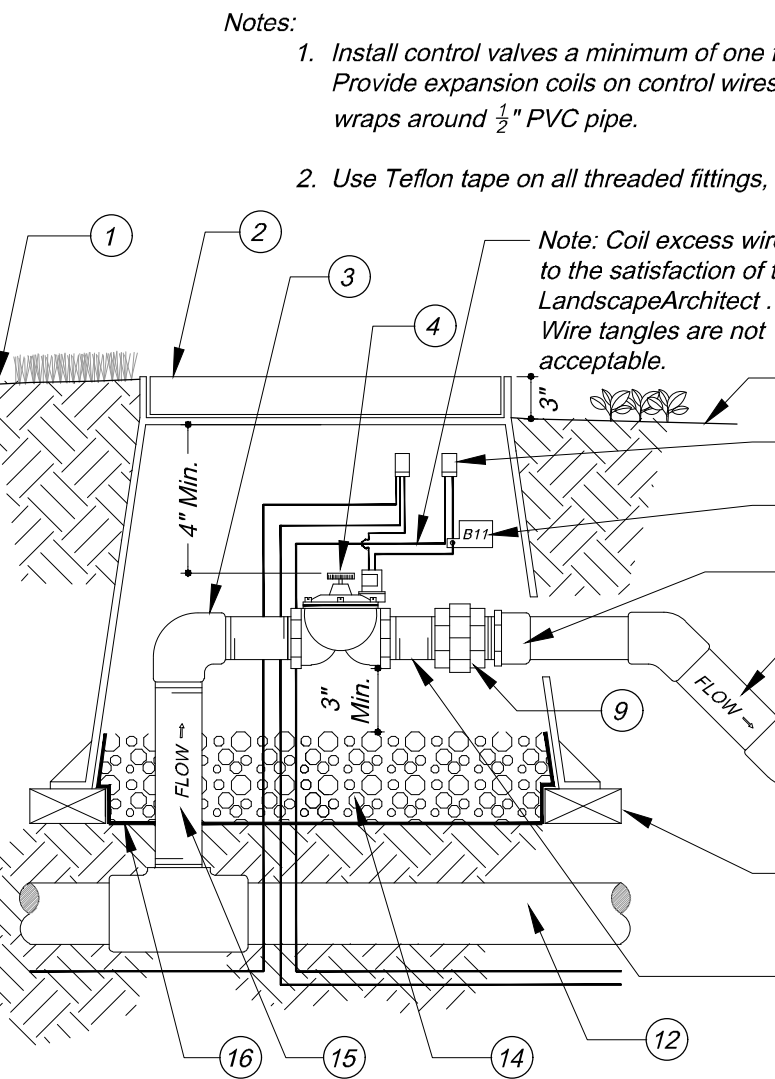



- Finish grade in turf areas.
- Rigid plastic rectangular valve box with bolt down cover. Use stainless bolt, nut, and washer. Place box at right angle to edge of pavement. Heat brand "RVC" onto lid and valve number.
- Sch. 80 SXT PVC ell.
- Remote control valve.
- Finish grade, shrub areas.
- Water proof wire connectors.
- Valve ID tags.
- PVC Sch. 80 PVC male adapter.
- Sch. 80 PVC Union.
- Lateral line.
- Brick supports.
- Mainline.
- Sch. 80 PVC nipple, typ. RCV size x 3" max.
- Pea gravel, 3" deep.
- Sch. 80 PVC nipple threaded or l.o.e. length as required.
- Non-woven filter fabric.

6 DRIP VALVE ASSEMBLY
Not to Scale

2 REMOTE CONTROL VALVE
Not to Scale

- Dripline blank lateral DL 2000 poly connection fittings to dripline laterals.
- Dripline blank lateral.
- Air/vacuum relief valve.
- Lateral line
- PVC header, min. $\frac{3}{4}$ " size.
- Flush valve.
- Dura-Pol polyethylene tubing in rows 14" to 16" O.C. on level ground.
- Irrigation key.
- Connection to PVC lateral.


- Notes:
1. Install drip flush valve per detail at the end of each tubing section per plan.
2. Install air relief valves per detail at high points of each tubing section per plan.
3. Run air/vacuum relief blank tubing lateral along high point of mound or berm.
4. Attach all in-line drip tubing to blank lateral. More than two relief valves may need to be installed per section.

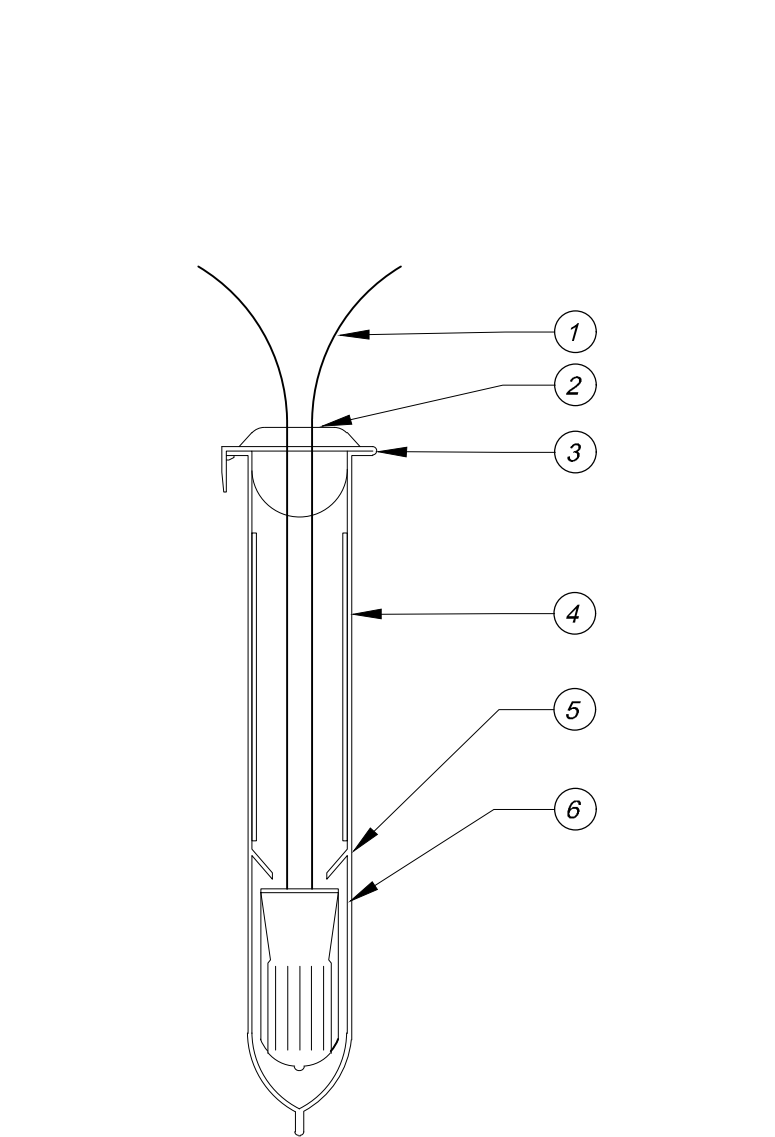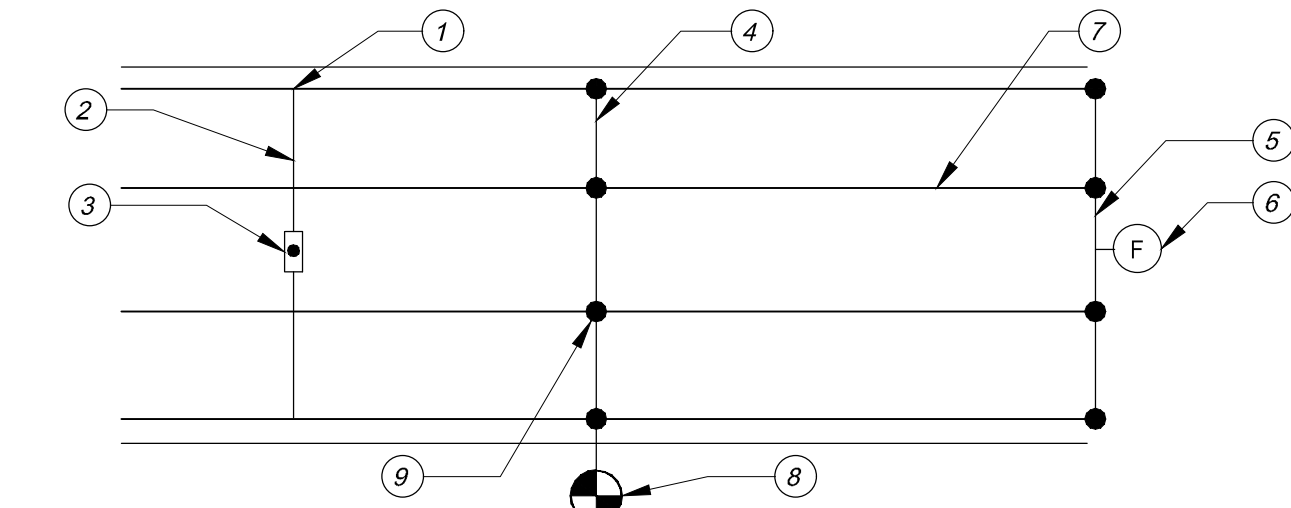


- Low voltage wires, 3 maximum
 - Wires pass through grooves in tube lid to allow lid to close.
 - Close tube lid after wire is inserted into tube.
 - Poly tube pre-filled with waterproof gel.
 - Lock tabs prevent wire removal once connector is inserted.
 - Scotchlok Electrical Spring connector. Wires shall be pre-stripped of $\frac{1}{4}$ " of the insulation prior to insertion into the connector. Twist connector onto wires to seat firmly.
- Notes:
1. Wire connector shall be a 3M DBY Direct Bury Splice Kit. Kit shall include a Scotchlok Spring Connector, a polypropylene tube and a waterproof sealing gel. Tube shall be supplied prefilled with gel.
2. Direct Bury Splice Kit shall be used to electrically connect (2-3) #14 or (2) #12 pre-stripped copper wires. Larger wires or greater quantities of wires shall require a larger approved wire connection.

7 DRIPLINE CONNECTION
Not to Scale

3 WIRE CONNECTION
Not to Scale

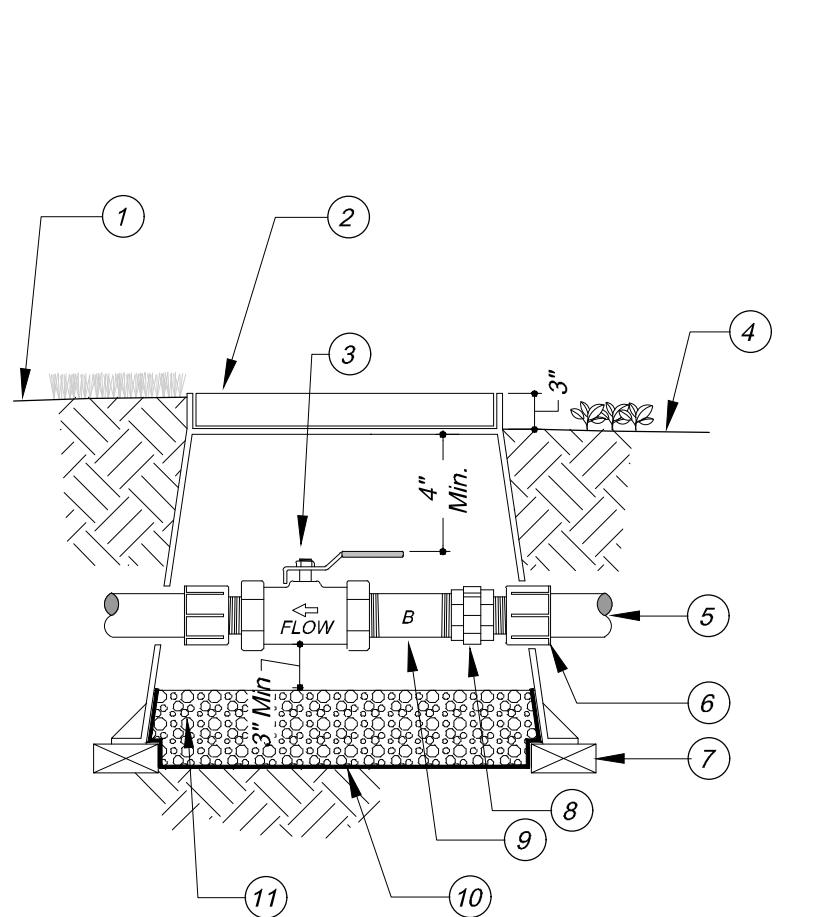

- Finish grade in turf areas.
 - Rigid plastic rectangular valve box with bolt down cover. Use stainless bolt, nut and washer. Place box at right angle to edge of pavement. Heat brand "BV" onto lid.
 - Ball or gate valve.
 - Finish grade in shrub areas.
 - Pressure supply line.
 - PVC male adapter.
 - Brick supports.
 - Brass union.
 - Brass nipple.
 - Non-woven filter fabric.
 - Pea gravel, 3" deep.
- Notes:
1. Box to be installed as to allow for proper operation of ball valve. Install valve off-center in box.
2. Install valve box extensions as required to achieve proper valve installation at mainline depth.

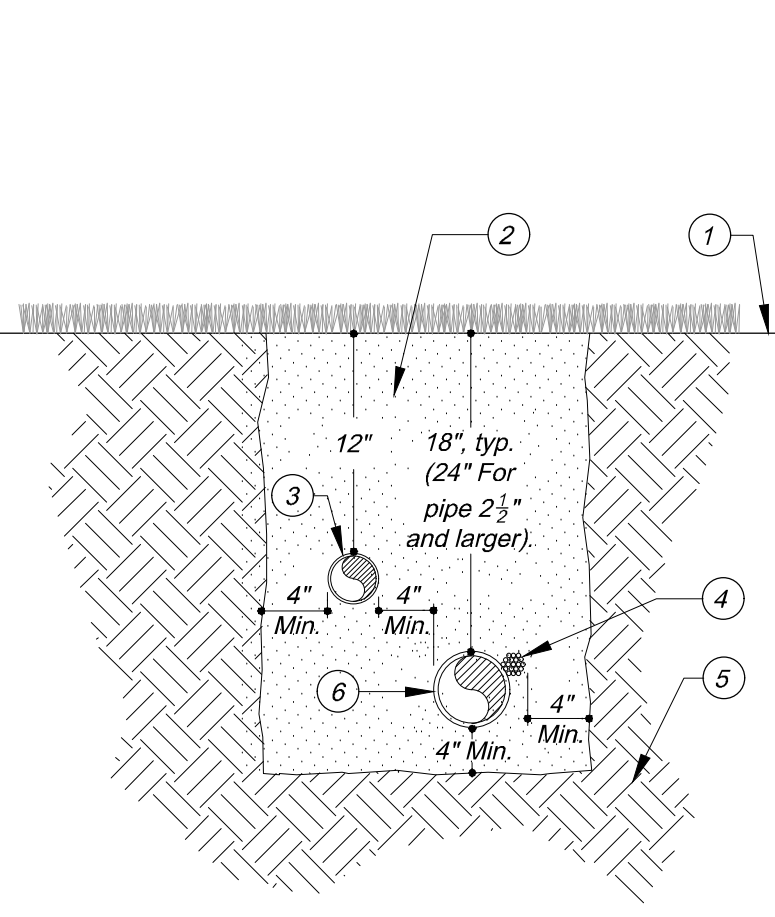

- Finish grade.
- Clean compacted backfill.
- Lateral line.
- Control wire. Tape to mainline @ 4" O.C.
- Undisturbed soil.
- Mainline.

8 BALL OR GATE VALVE
Not to Scale

4 PIPE INSTALLATION UNDER LANDSCAPE
Not to Scale

202 East Cota Street
Santa Barbara, CA 93101
tel 805.962.9055
fax 805.962.5658
arcadiastudio.com

DESIGNER LANDSCAPE ARCHITECT
No. 3513
EXP. 10.31.22
STATE OF CALIFORNIA

HOLLIPAT AMENDMENT

334 S Patterson Ave
Cota, CA 93111

IRRIGATION DETAILS - ROW

Issue
October 29, 2021

Date 10.29.2021	Job Number 19.025
Drawn By JM	Checked by MO
Sheet	of

LI-2